


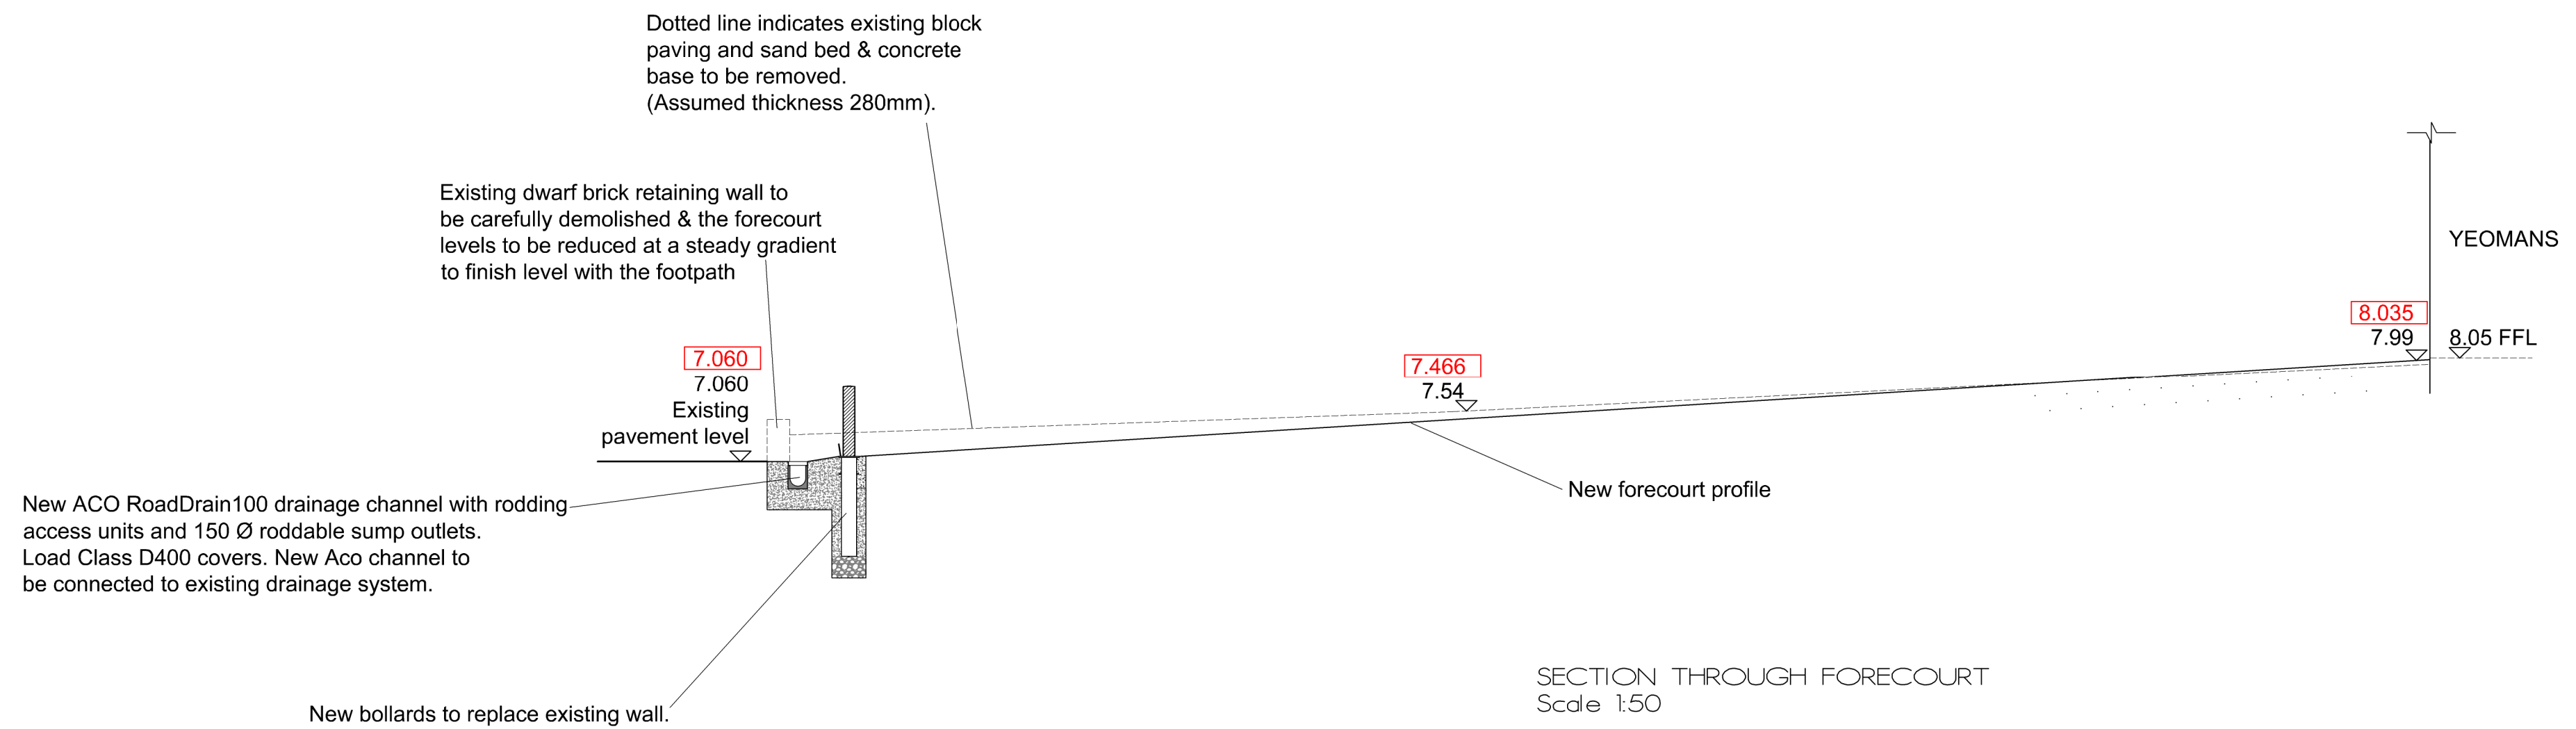

+7.060	Existing Levels
+7.060	Proposed Levels

G.R.S. ARCHITECTS LIMITED
Equity Chambers,249 High Street North,
Poole,Dorset,BH15 1DX.
Tel : 01202 677313,Fax : 01202 677313,
E - mail : guystorey@grsarchitects.co.uk

Client
YEOMANS LIMITED

Project
YEOMANS
HORSHAM ROAD
LITTLEHAPTON
BN17 6DN

Drawing
SECTION THROUGH FORECOURT

Drawn by	Date	Scale
G.R.S.	OCTOBER 2019	1 : 50

Drawing No. 1701/10 Revision