
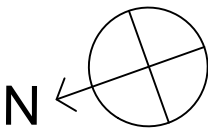


EXISTING PLAN 1st LEVEL

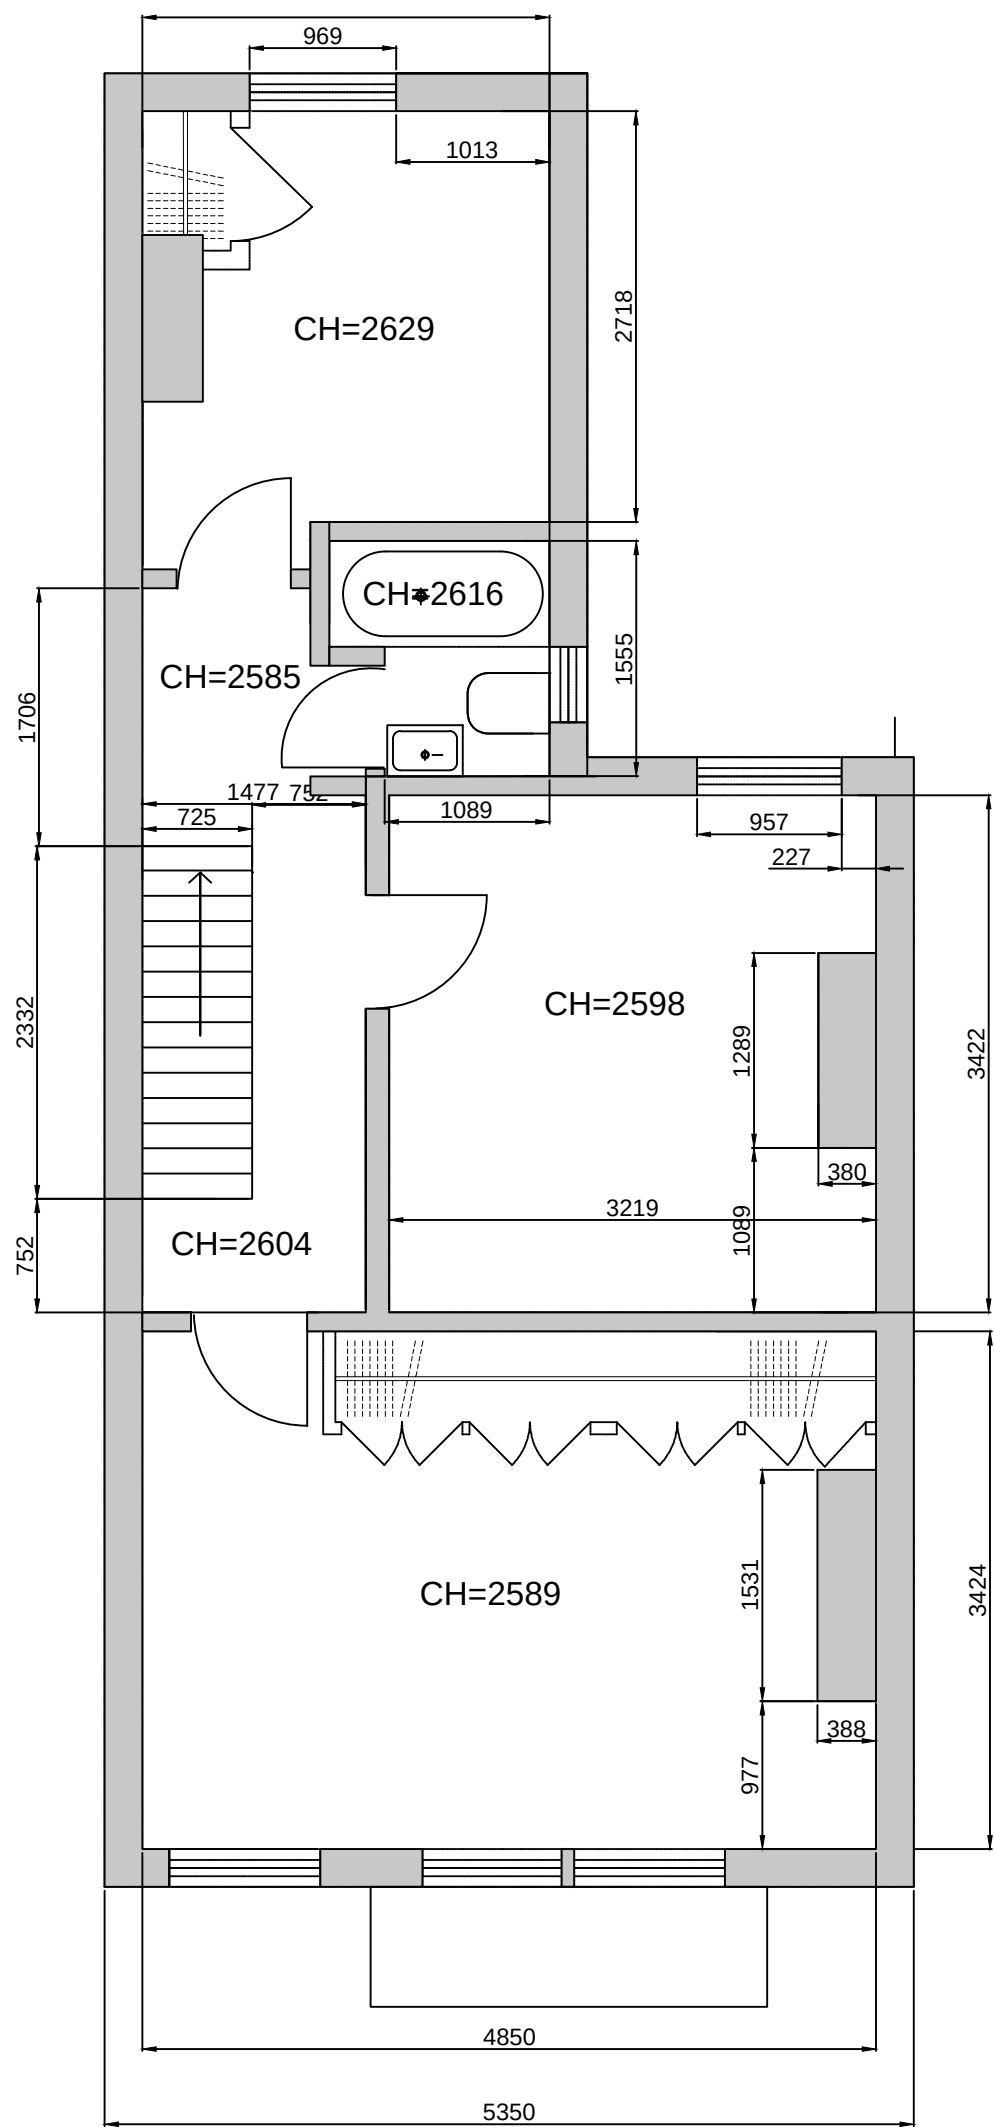

Scale 1:50 on A3

Client: Mrs & Mr Hoque  
Job: 33 Maxwell,  
Little Hampton, BN17 7BW

Drawing Title: Existing Plan. 1st Floor.  
Issued for information



Scale: 1:50  
Date: 5.08.2020  
Drawn by: V. Miroyan

Drawing Number:  
KVAID-033/02  
Revision: 0