
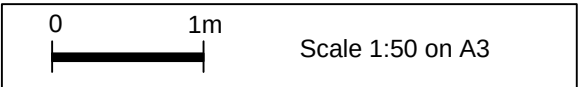
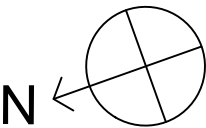


EXISTING PLAN GROUND FLOOR

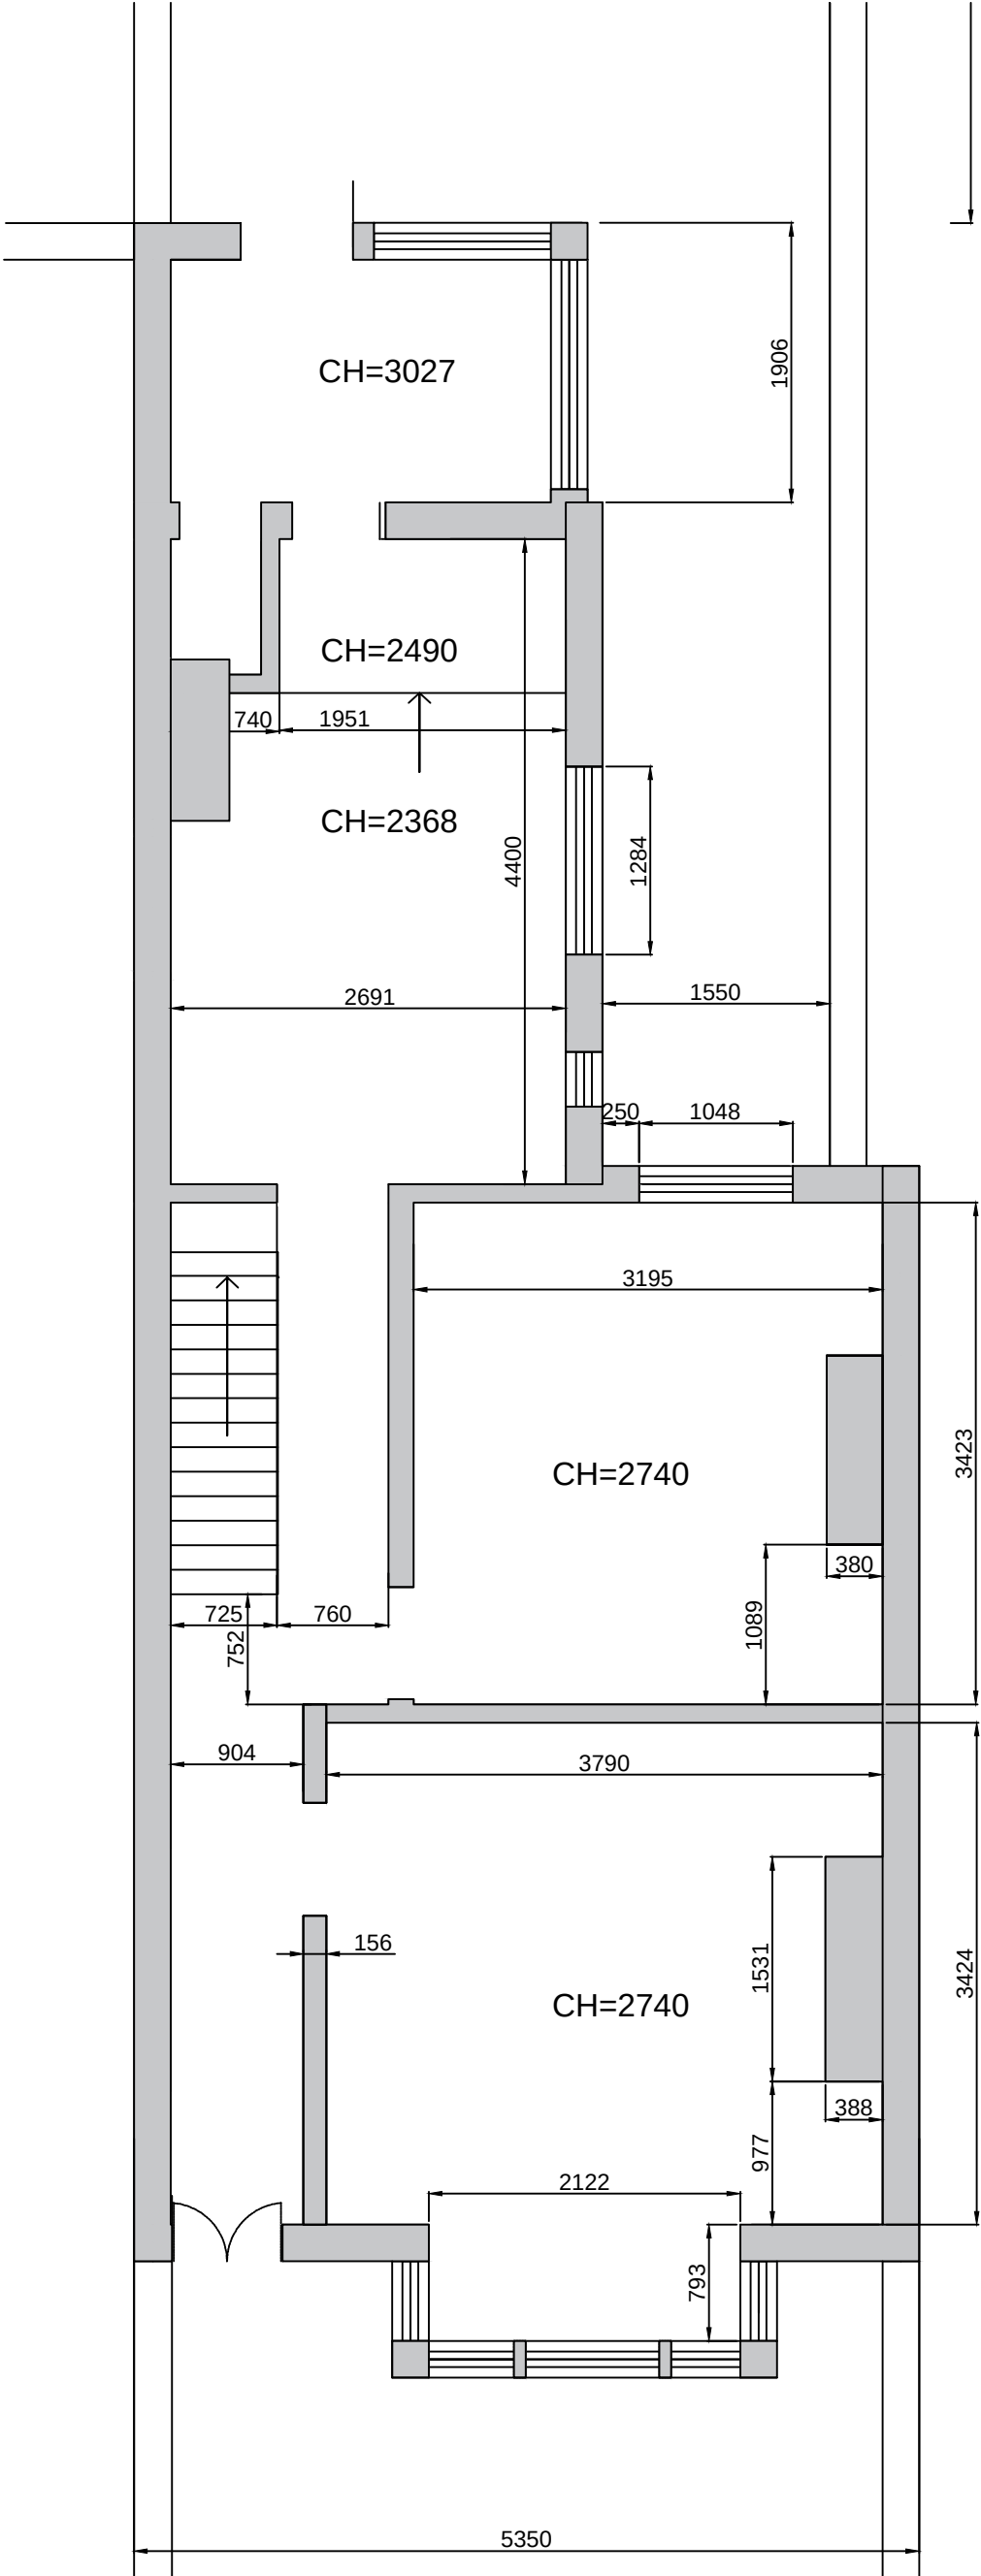

Client: Mrs & Mr Hoque Job: 33 Maxwell, Little Hampton, BN17 7BW	Drawing Title: Existing Plan Ground Floor. Issued for information		Scale: 1:50 Date: 5.08.2020 Drawn by: V. Miroyan	Drawing Number: KVAID-033/01 Revision: 0
--	--	---	--	--