
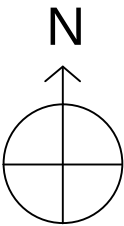
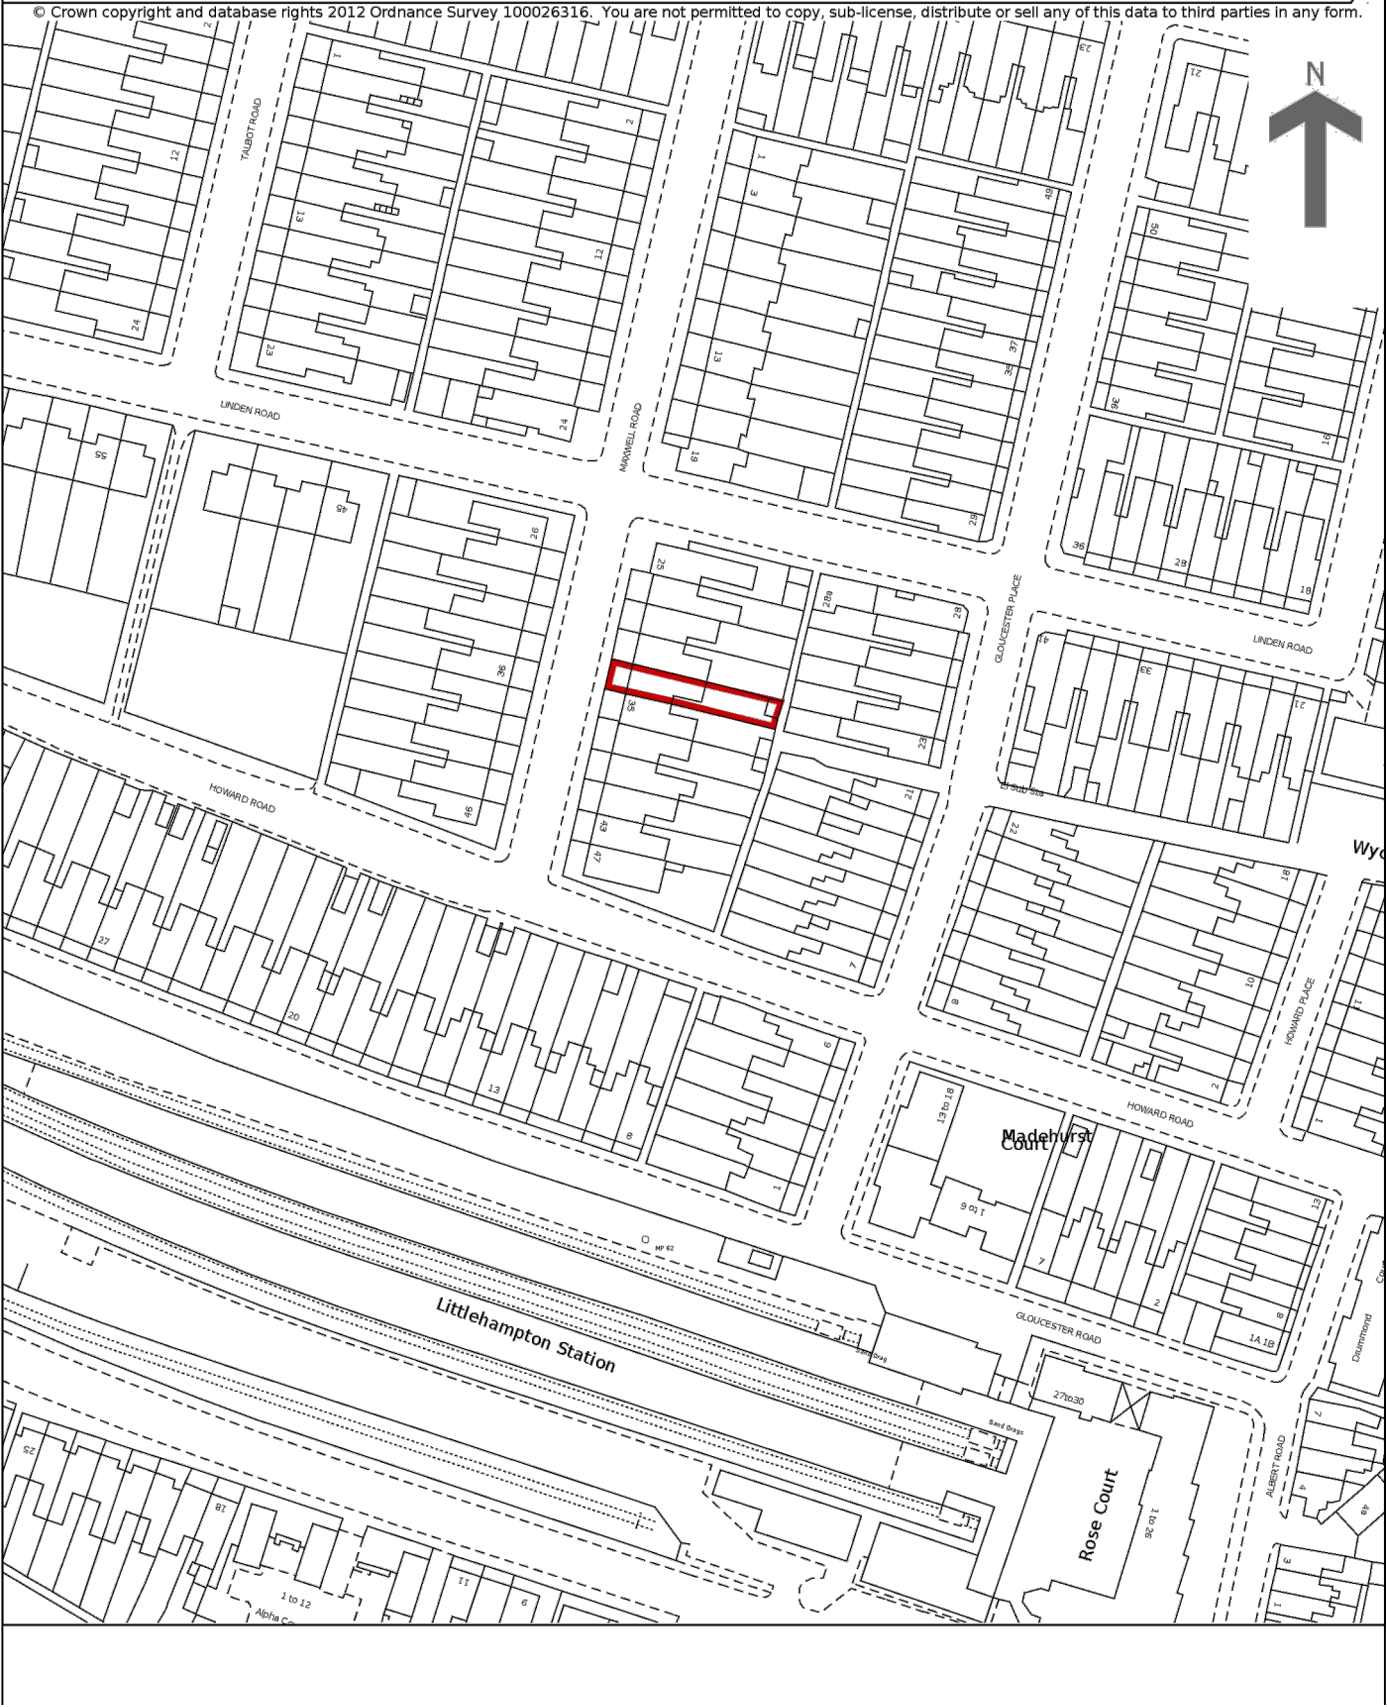


LOCATION PLAN

HM Land Registry
Current title plan

Title number **WSX352469**
Ordnance Survey map reference **TQ0202SW**
Scale **1:1250**
Administrative area **West Sussex : Arun**

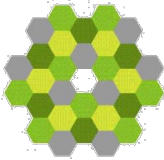

Client: Mrs & Mr Hoque Job: 33 Maxwell, Little Hampton, BN17 7BW	Drawing Title: Location Plan. Issued for information		Scale: 1:1250 on A3 Date: 5.08.2020 Drawn by: V. Miroyan	Drawing Number: KVAID-033/012 Revision: 0
--	---	--	--	---