



PROPOSED SECTION A-A

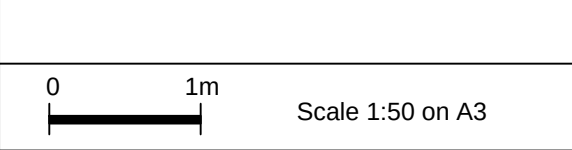

Client: Mrs & Mr Hoque
Job: 33 Maxwell,
Little Hampton

Drawing Title: Proposed Section A-A
Issued for information

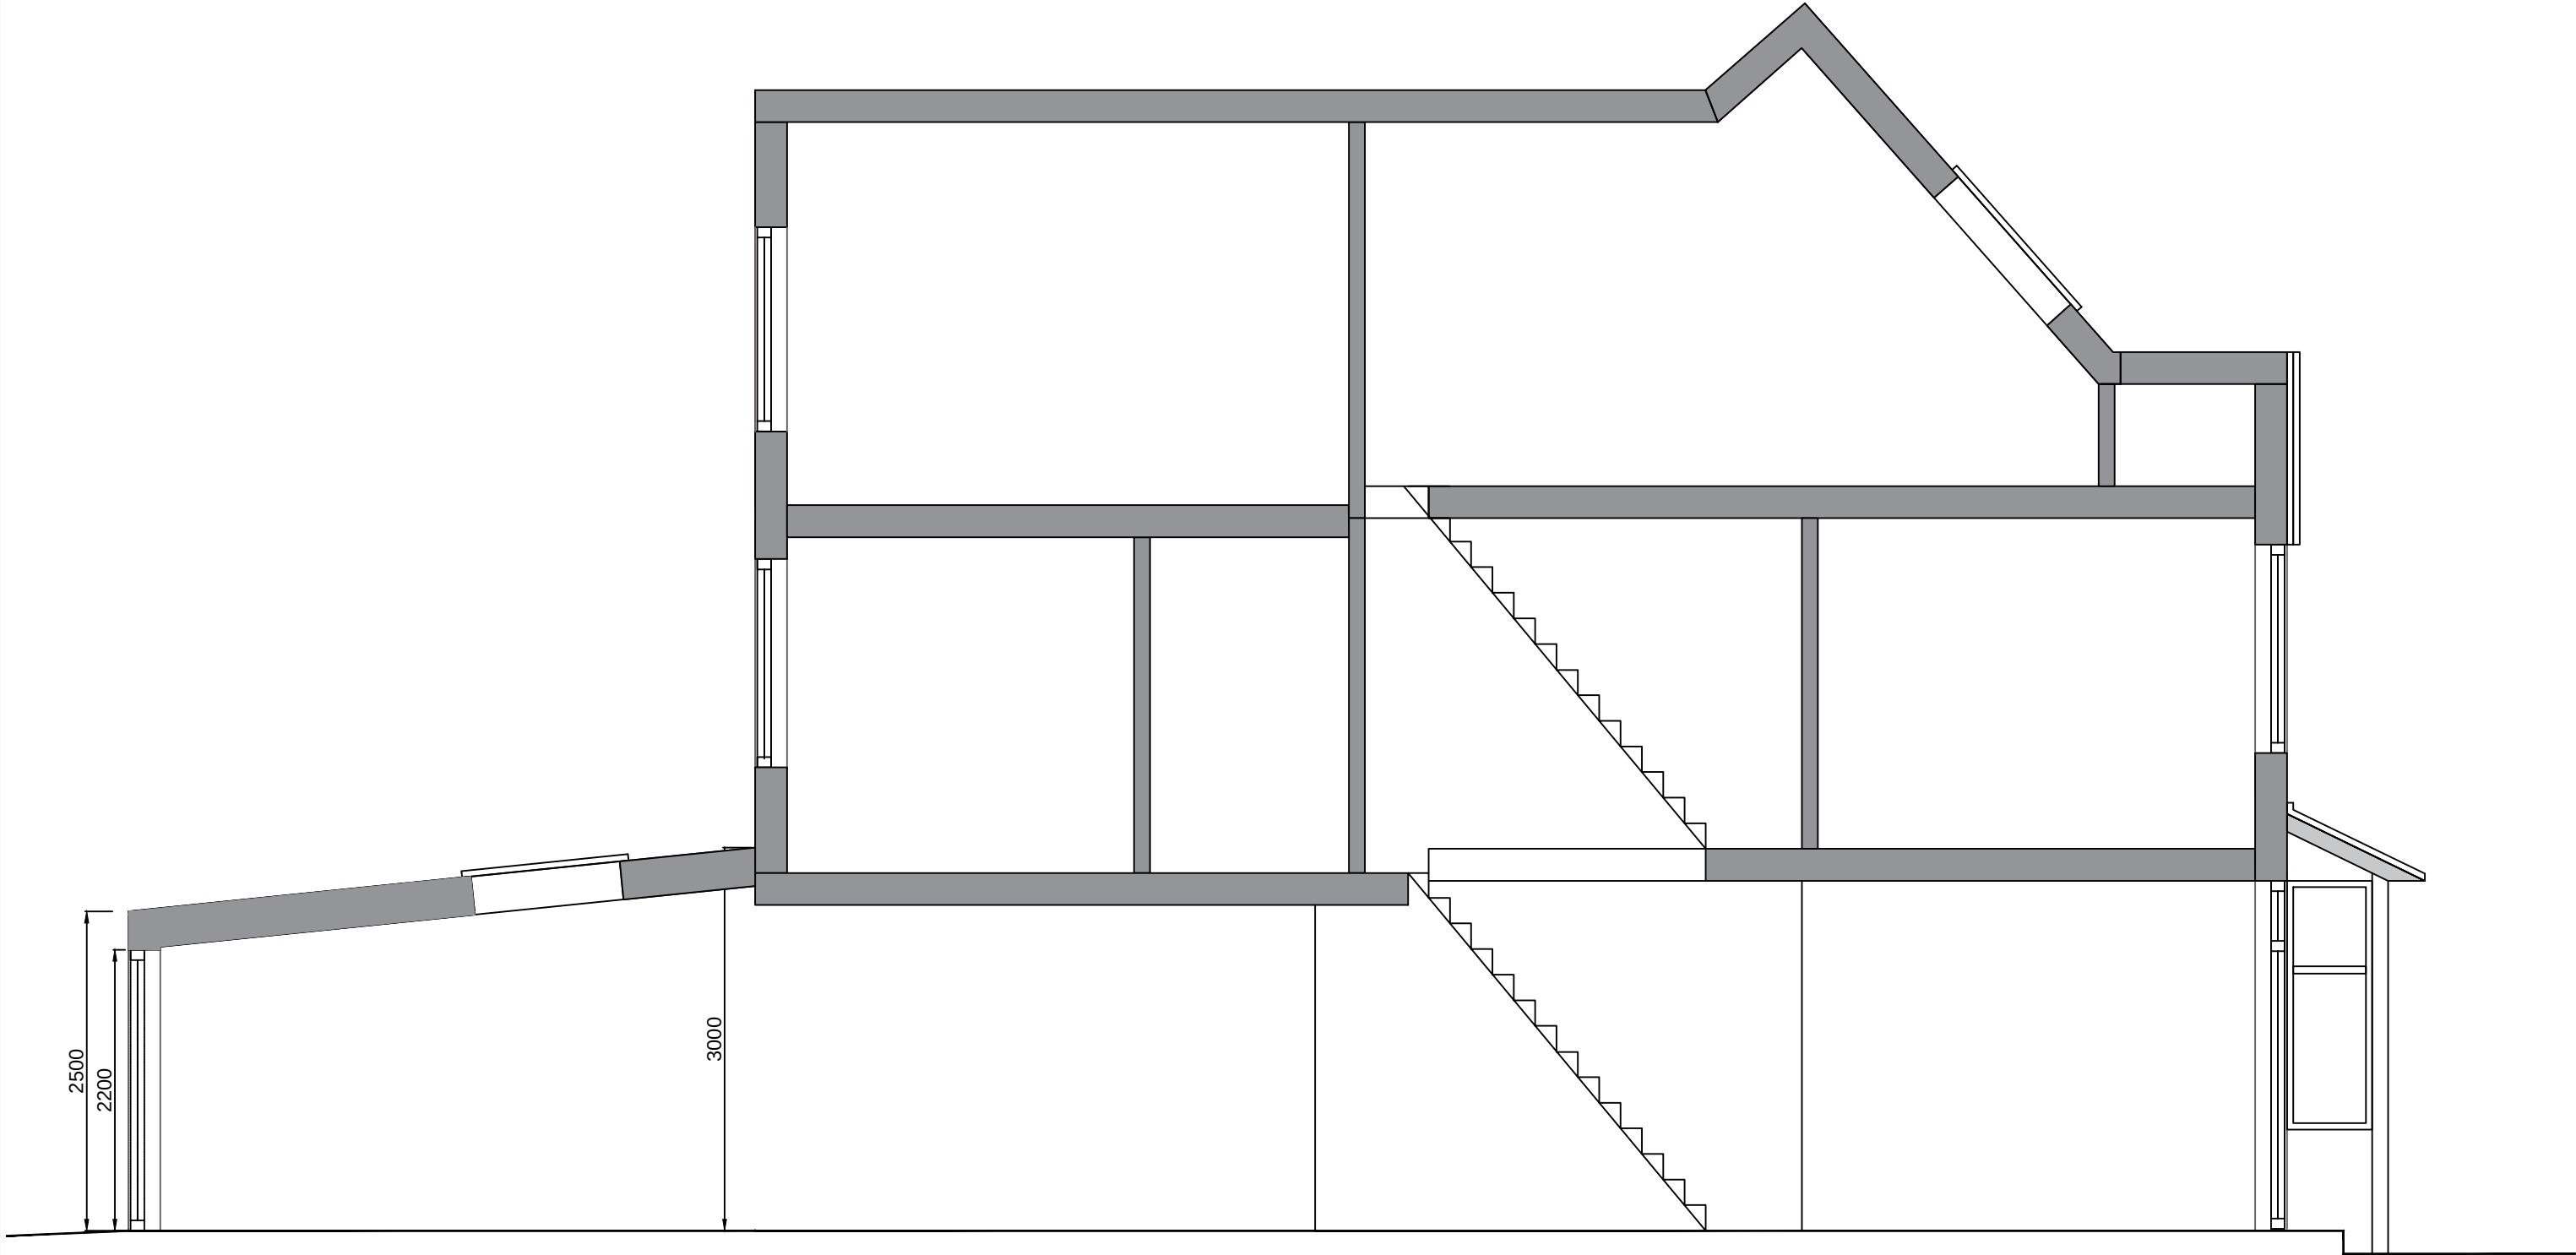

Scale: 1:50
Date: 5.08.2020
Drawn by: V. Miroyan

Drawing Number:
KVAID-033/10
Revision: 0