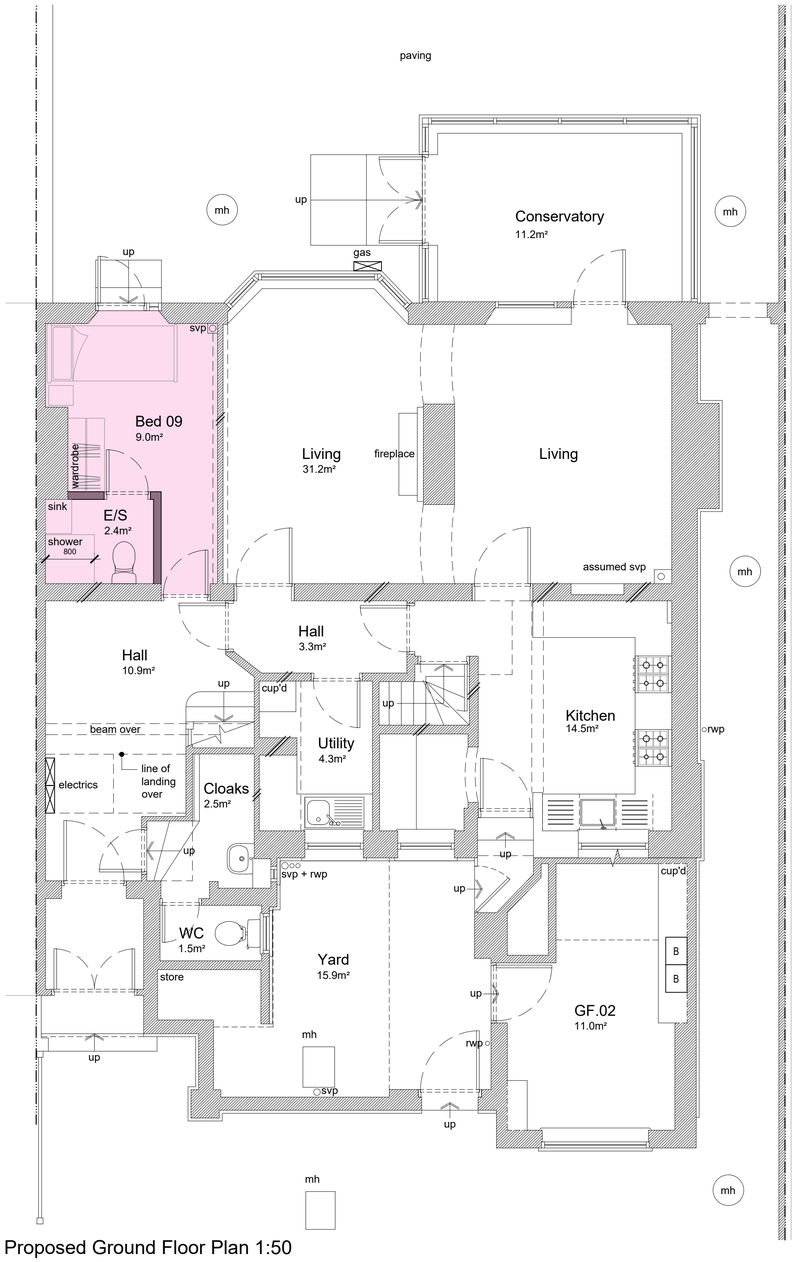

Proposed Ground Floor Plan 1:50

*1no. new bedroom

Proposed First Floor Plan 1:50

*no proposed changes

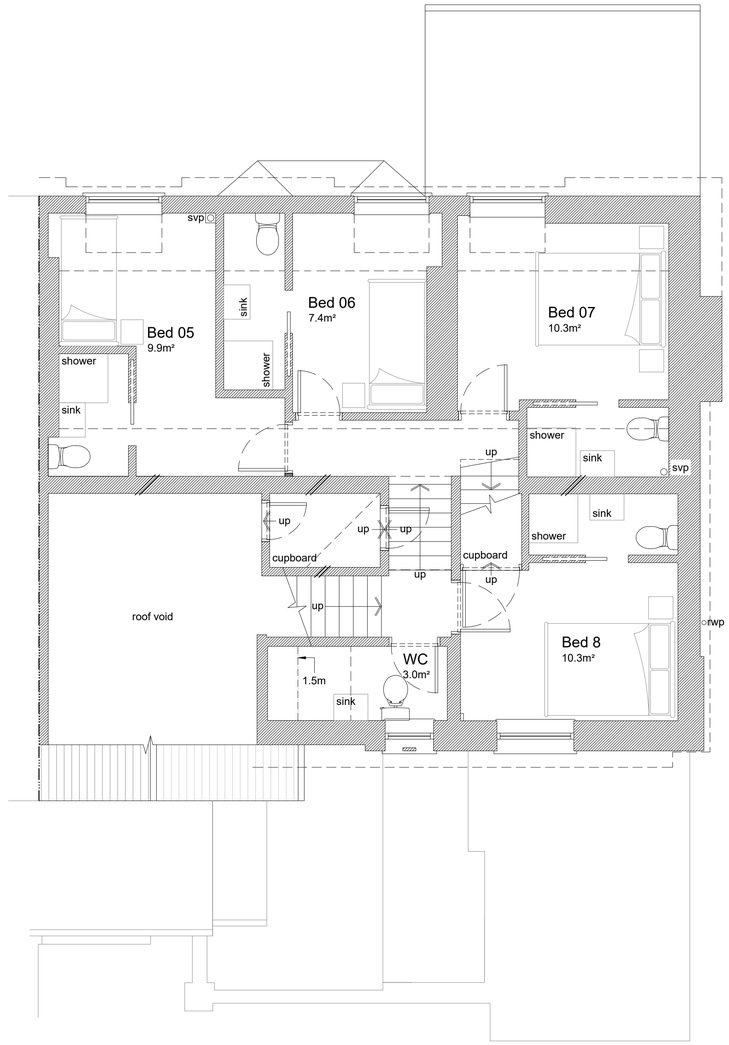

Proposed Second Floor Plan 1:50

*no proposed changes

0 1 2 3 4 5 6 7 8 9 10

Scale In Metres

New bedroom + en suite: 11.8m²

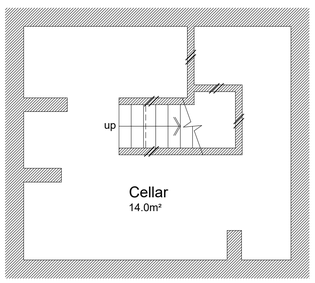

Proposed Cellar Plan 1:50

*no proposed changes

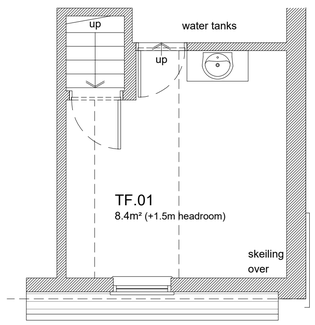

Proposed Third Floor Plan 1:50

*no proposed changes

TIMDEACON.
architect
timdeacon.architect@gmail.com

rev.	date	comment
amendments		

client Mr & Mrs Suckling

job 6 Selborne Place
Selborne Road
Littlehampton
BN17 5NH

dwg # 054.PL.06

dwg title Proposed Plans

scale 1:50 @ A1

date August 2021

RIBA work stage D

Do not scale off drawing unless solely for Planning purposes.
Check all dimensions on site before work commences.
All goods materials workmanship to conform with current building regulations BSS and COP's.
© Copyright Tim Deacon. Architect