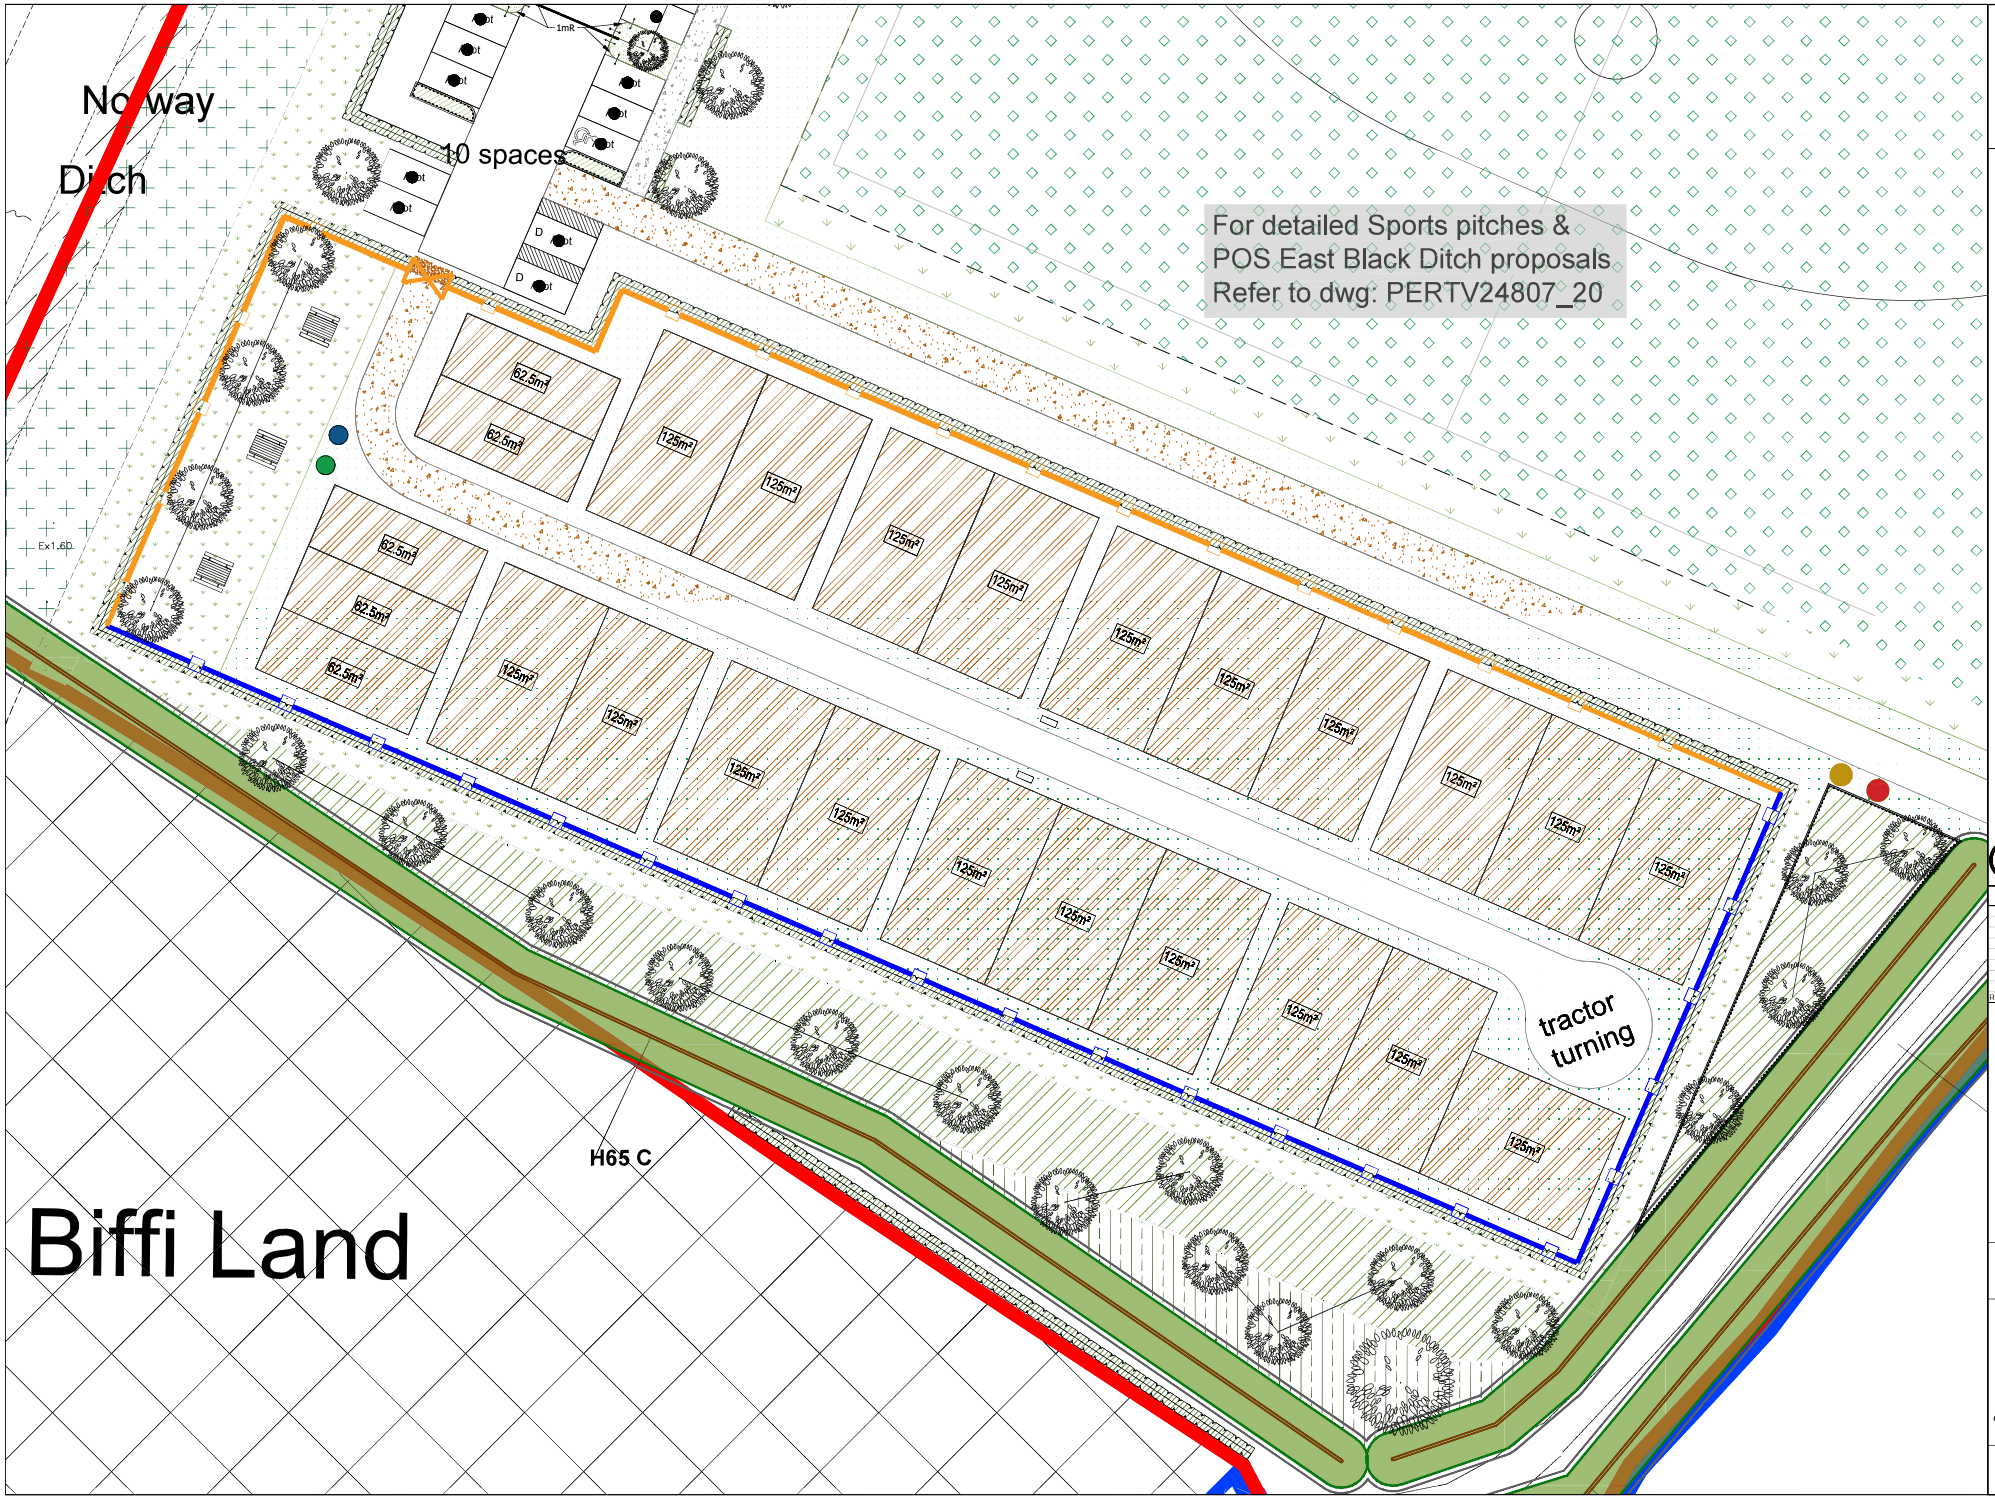

SPECIFICATION
All works generally, to comply with the written Soft Landscape Specification.

NOTES
NOT FOR CONSTRUCTION, FOR PLANNING PURPOSES ONLY

Legend - Allotments

- Proposed Crushed Stone Road: Laid in line with engineer's details.
- Proposed hardwearing grass mixture, to be seeded with Popular Hardwearing seed mix as supplied by Germinal Seeds and sown at 35 grams per msq, or equivalent
- Allotment plots to have a minimum of 200mm loamy topsoil. Plots shall be identified with a weatherproof numbering system. Each plot to have a 6ft x 4ft Apex Timber Shed (no windows) with locks.
- Proposed 1.8m high hit and miss timber fencing.
- Proposed 1.8m high Euroguard flatform weldmesh fencing with matching swing gates - opening inwards
- Proposed single span metal gate 2.0m high shall be erected at the entrance of the allotments.
- Water standpipe with lockable tap.
- Thermo-king Compost Bin (1x1x1m 900 litre) or similar and approved

Rev	Date	Details	Drawn

ACD ENVIRONMENTAL
HEAD OFFICE
Rodbourne Rail Business Centre, Grange Lane, Malmesbury, SN16 0ES
Tel: 01666 825646

4 & 5 The Old Mill, Fry's Yard, Bridge Street, Godalming, GU7 1HP
Tel: 01483 425714

Suite 6, Crescent House, Yonge Close, Eastleigh, SO50 9SX
Tel: 02382 026500

email: mail@acdenv.co.uk
www.acdenvironmental.co.uk

PERSIMMON
Together, we make a home

scheme: Hampton Park
Littlehampton
client: Persimmon Thames Valley
drawing: Allotment Proposals
date: November 2025
scale: 1:200@A1
drawing no: PERTV24807 17
drawn: JO checked: RH

Copyright of ACD Environmental Ltd. All rights described in Chapter IV of the Copyright, Designs and Patents Act 1988 have been generally asserted 2011. Copyright of this plan remains with ACD until all fees have been paid in full.