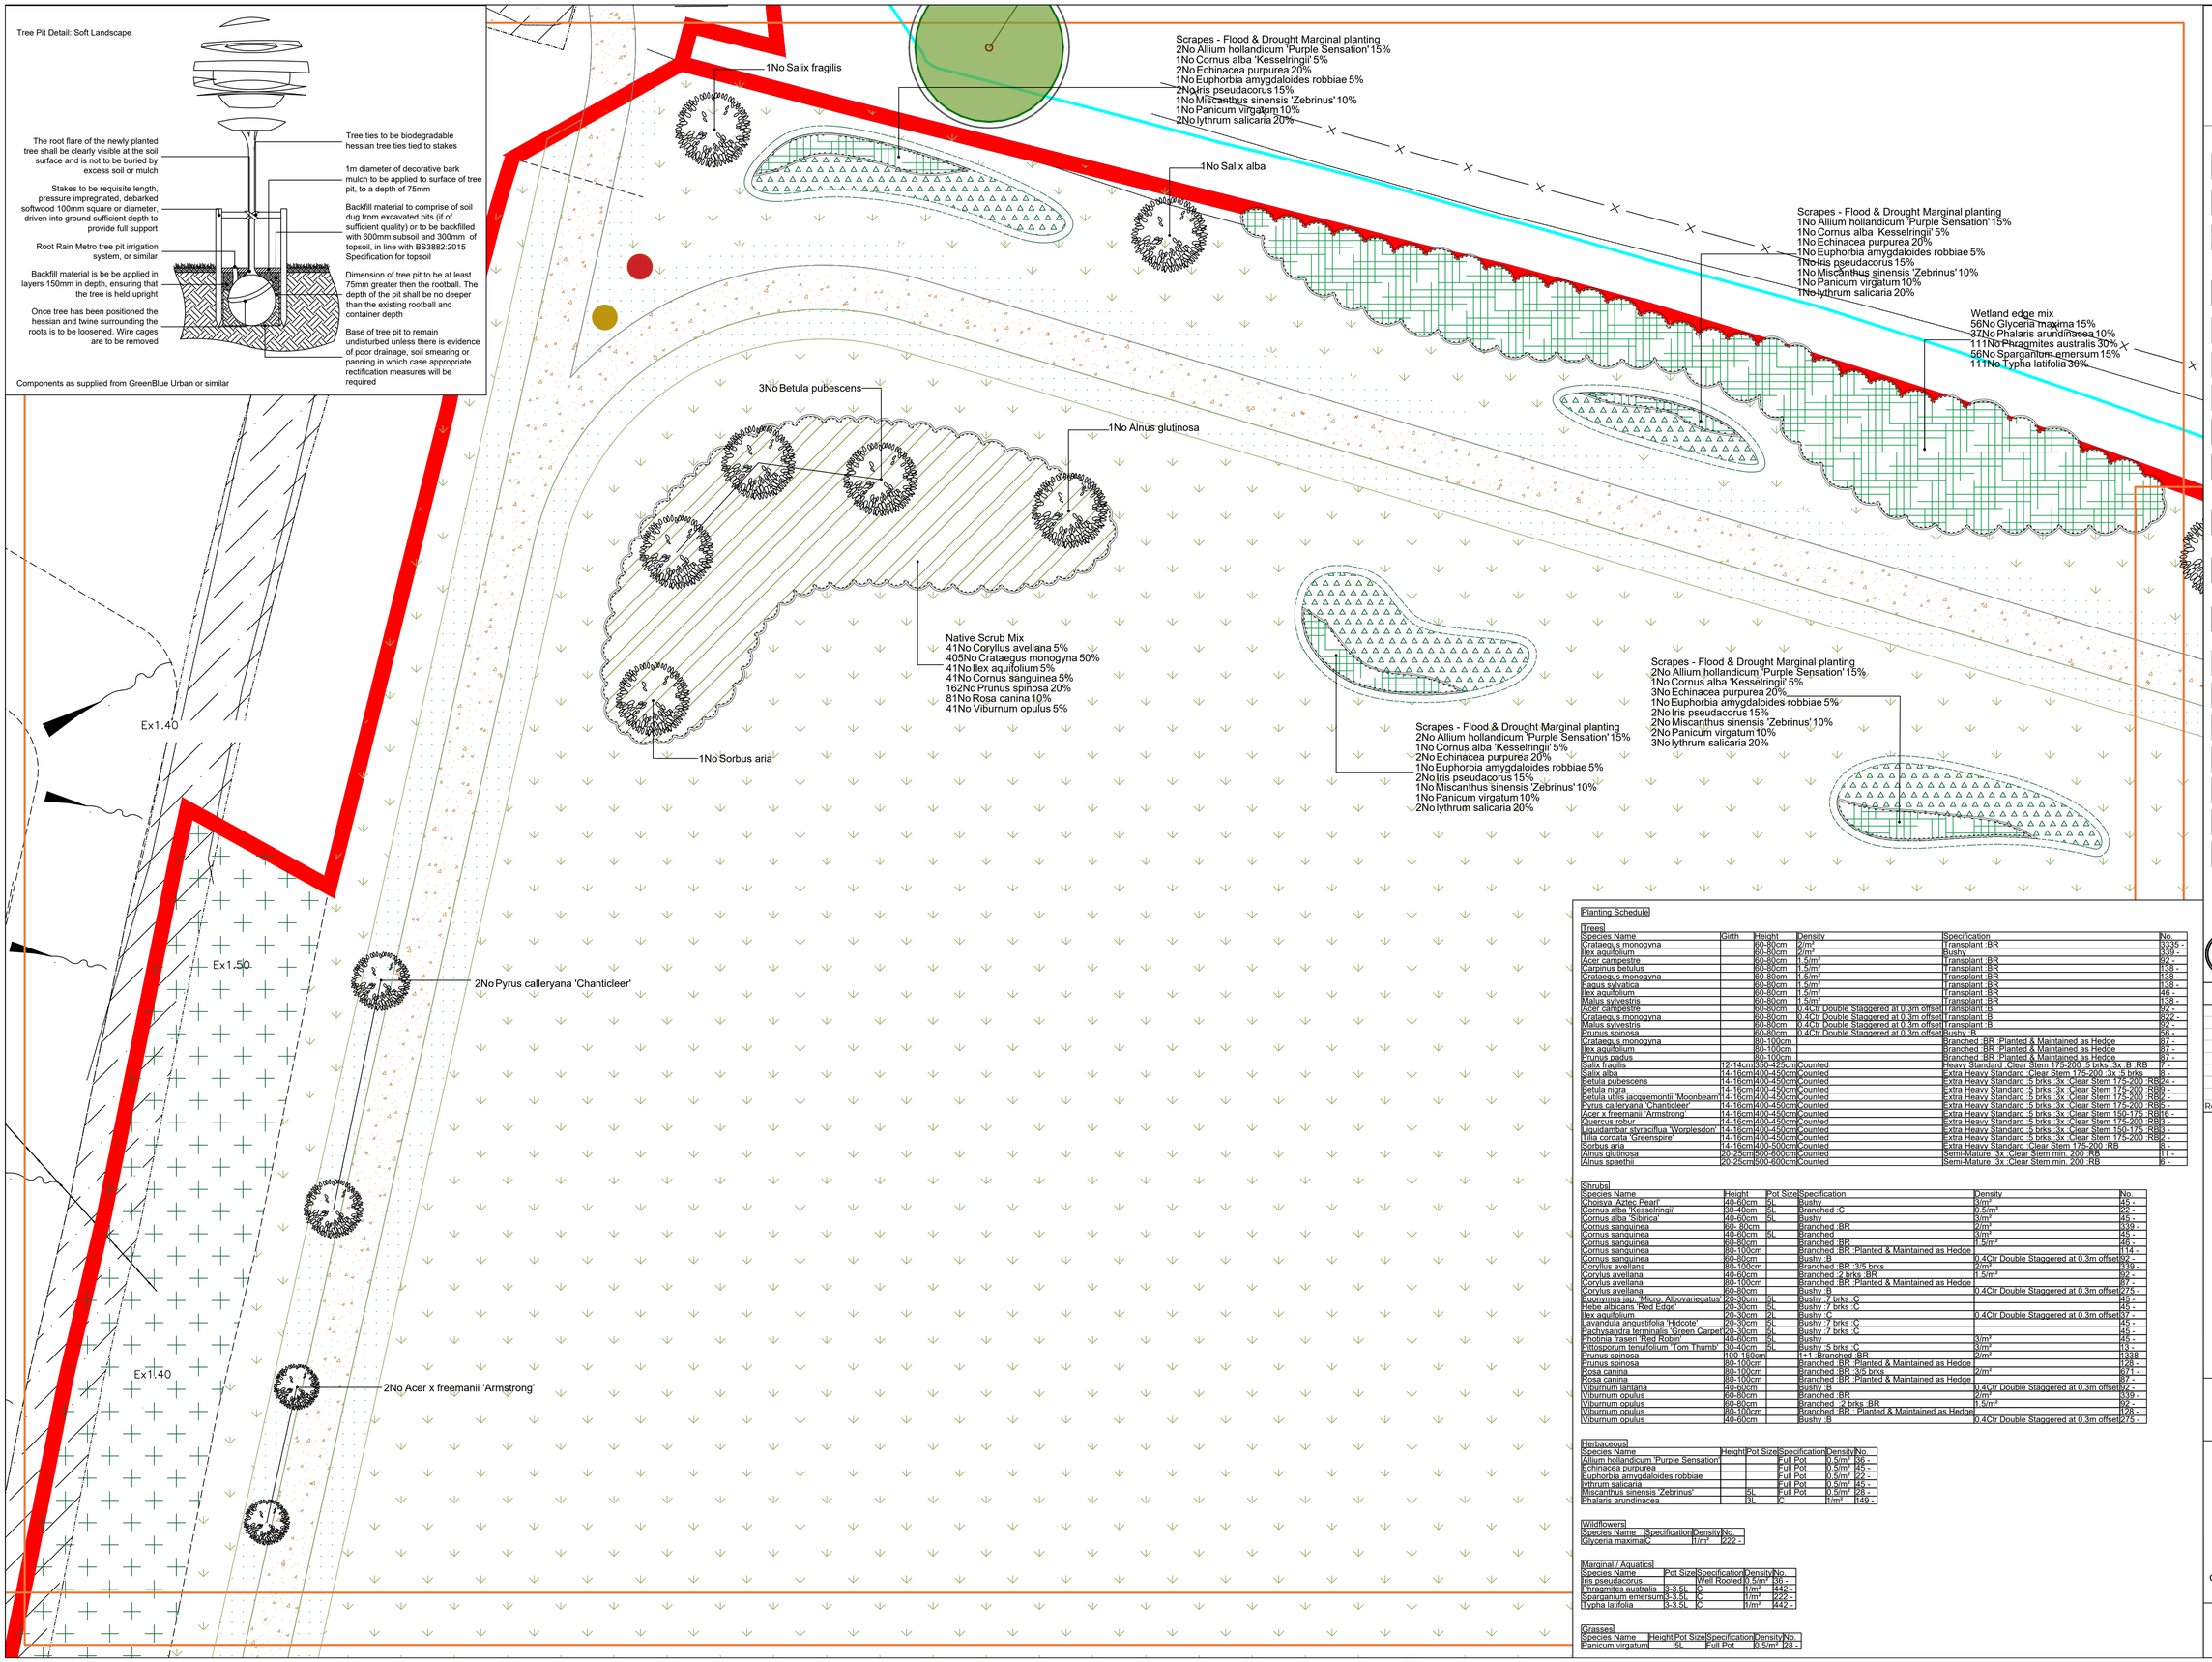

Planting Schedule

Trees

Species Name	Girth	Height	Density	Specification	No.
Crataegus monogyna		60-80cm	2/m²	Transplant :BR	1335 -
Ilex aquifolium		60-80cm	2/m²	Bushy	339 -
Acer campestre		60-80cm	1.5/m²	Transplant :BR	92 -
Carpinus betulus		60-80cm	1.5/m²	Transplant :BR	138 -
Crataegus monogyna		60-80cm	1.5/m²	Transplant :BR	138 -
Fagus sylvatica		60-80cm	1.5/m²	Transplant :BR	138 -
Ilex aquifolium		60-80cm	1.5/m²	Transplant :BR	46 -
Malus sylvestris		60-80cm	1.5/m²	Transplant :BR	138 -
Acer campestre		60-80cm	0.4Ctr Double Staggered at 0.3m offset	Transplant :B	92 -
Crataegus monogyna		60-80cm	0.4Ctr Double Staggered at 0.3m offset	Transplant :B	822 -
Malus sylvestris		60-80cm	0.4Ctr Double Staggered at 0.3m offset	Transplant :B	92 -
Prunus spinosa		60-80cm	0.4Ctr Double Staggered at 0.3m offset	Bushy :B	56 -
Crataegus monogyna		80-100cm		Branched :BR :Planted & Maintained as Hedge	87 -
Ilex aquifolium		80-100cm		Branched :BR :Planted & Maintained as Hedge	87 -
Prunus padus		80-100cm		Branched :BR :Planted & Maintained as Hedge	87 -
Salix fragilis	12-14cm	350-425cm	Counted	Heavy Standard :Clear Stem 175-200 :5 brks :Bi :RB	7 -
Salix alba	14-16cm	400-450cm	Counted	Extra Heavy Standard :Clear Stem 175-200 :3x :5 brks	8 -
Betula pubescens	14-16cm	400-450cm	Counted	Extra Heavy Standard :5 brks :3x :Clear Stem 175-200 :RB	24 -
Betula nigra	14-16cm	400-450cm	Counted	Extra Heavy Standard :5 brks :3x :Clear Stem 175-200 :RB	8 -
Betula utilis jacquemontii 'Moonbeam'	14-16cm	400-450cm	Counted	Extra Heavy Standard :5 brks :3x :Clear Stem 175-200 :RB	32 -
Pyrus calleryana 'Chanticleer'	14-16cm	400-450cm	Counted	Extra Heavy Standard :5 brks :3x :Clear Stem 175-200 :RB	35 -
Acer x freemanii 'Armstrong'	14-16cm	400-450cm	Counted	Extra Heavy Standard :5 brks :3x :Clear Stem 150-175 :RB	16 -
Quercus robur	14-16cm	400-450cm	Counted	Extra Heavy Standard :5 brks :3x :Clear Stem 175-200 :RB	3 -
Liquidambar styraciflua 'Worplesdon'	14-16cm	400-450cm	Counted	Extra Heavy Standard :5 brks :3x :Clear Stem 150-175 :RB	3 -
Tilia cordata 'Greenspire'	14-16cm	400-450cm	Counted	Extra Heavy Standard :5 brks :3x :Clear Stem 175-200 :RB	2 -
Sorbus aria	14-16cm	400-500cm	Counted	Extra Heavy Standard :Clear Stem 175-200 :RB	5 -
Alnus glutinosa	20-25cm	500-600cm	Counted	Semi-Mature :3x :Clear Stem min. 200 :RB	11 -
Alnus spaethii	20-25cm	500-600cm	Counted	Semi-Mature :3x :Clear Stem min. 200 :RB	9 -

Shrubs

Species Name	Height	Pot Size	Specification	Density	No.
Choisya 'Aztec Pearl'	40-60cm	5L	Bushy	3/m²	45 -
Cornus alba 'Kesselringii'	30-40cm	5L	Branched :C	0.5/m²	22 -
Cornus alba 'Sibirica'	40-60cm	5L	Bushy	3/m²	45 -
Cornus sanguinea	60- 80cm		Branched :BR	2/m²	339 -
Cornus sanguinea	40-60cm	5L	Branched	3/m²	45 -
Cornus sanguinea	60-80cm		Branched :BR	1.5/m²	46 -
Cornus sanguinea	80-100cm		Branched :BR :Planted & Maintained as Hedge		114 -
Cornus sanguinea	60-80cm	5L	Bushy :B	0.4Ctr Double Staggered at 0.3m offset	822 -
Corylus avellana	80-100cm		Branched :BR :3/5 brks	2/m²	339 -
Corylus avellana	40-60cm		Branched :2 brks :BR	1.5/m²	92 -
Corylus avellana	80-100cm		Branched :BR :Planted & Maintained as Hedge		87 -
Corylus avellana	60-80cm		Bushy :B	0.4Ctr Double Staggered at 0.3m offset	275 -
Euonymus jap. 'Micro_Albovariegatus'	20-30cm	5L	Bushy :7 brks :C		45 -
Hebe albicans 'Red Edge'	20-30cm	5L	Bushy :7 brks :C		45 -
Ilex aquifolium	20-30cm	2L	Bushy :C	0.4Ctr Double Staggered at 0.3m offset	87 -
Lavandula angustifolia 'Hidcote'	20-30cm	5L	Bushy :7 brks :C		45 -
Pachysandra terminalis 'Green Carpet'	20-30cm	5L	Bushy :7 brks :C		46 -
Photinia fraseri 'Red Robin'	40-60cm	5L	Bushy	3/m²	45 -
Pittosporum tenuifolium 'Tom Thumb'	30-40cm	5L	Bushy :5 brks :C	3/m²	13 -
Prunus spinosa	100-150cm		1+1 :Branched :BR	2/m²	1338 -
Prunus spinosa	80-100cm		Branched :BR :Planted & Maintained as Hedge		28 -
Rosa canina	80-100cm		Branched :BR :3/5 brks	2/m²	671 -
Rosa canina	80-100cm		Branched :BR :Planted & Maintained as Hedge		87 -
Viburnum lantana	40-60cm		Bushy :B	0.4Ctr Double Staggered at 0.3m offset	822 -
Viburnum opulus	60-80cm		Branched :BR	2/m²	339 -
Viburnum opulus	60-80cm		Branched :2 brks :BR	1.5/m²	92 -
Viburnum opulus	80-100cm		Branched :BR :Planted & Maintained as Hedge		128 -
Viburnum opulus	40-60cm		Bushy :B	0.4Ctr Double Staggered at 0.3m offset	275 -

Herbaceous

Species Name	Height	Pot Size	Specification	Density	No.
Allium hollandicum 'Purple Sensation'			Full Pot	0.5/m²	96 -
Echinacea purpurea			Full Pot	0.5/m²	45 -
Euphorbia amygdaloides robbiae			Full Pot	0.5/m²	22 -
Lythrum salicaria			Full Pot	0.5/m²	45 -
Miscanthus sinensis 'Zebrinus'		5L	Full Pot	0.5/m²	28 -
Phalaris arundinacea		9L	ic	1/m²	149 -

Wildflowers

Species Name	Specification	Density	No.
Glyceria maxima	c	1/m²	222 -

Marginal / Aquatics

Species Name	Pot Size	Specification	Density	No.
Iris pseudacorus		Well Rooted	0.5/m²	96 -
Phragmites australis	1-3 5L	ic	1/m²	442 -
Sparganium emersum	1-3 5L	ic	1/m²	222 -
Typha latifolia	1-3 5L	ic	1/m²	442 -

Grasses

Species Name	Height	Pot Size	Specification	Density	No.
Panicum virgatum		5L	Full Pot	0.5/m²	28 -

SPECIFICATION
All works generally, to comply with the written Soft Landscape Specification.

NOTES:
NOT FOR CONSTRUCTION, FOR PLANNING PURPOSES ONLY

Legend

- Existing trees to be retained and protected during construction
- Proposed tree planting within soft landscape. See detail on sheet 1
- Proposed mixed native hedge planting to be planted in a double staggered row 500mm apart and at 400mm centres in each row. To be maintained at 1m height and 1.8m height adjacent to site boundaries
- Proposed shrub planting to receive 75mm bark mulch after planting operations
- Proposed decorative mix shrub planting to be planted in groups of 5-7no. of each species and as above
- Proposed Native Woodland mix to be planted in groups of 5-7no. of each species and as above
- Proposed Native Scrub mix to be planted in groups of 5-7no. of each species and as above
- Proposed grass areas to receive good quality amenity grass turves laid in line with good horticultural practices
- Grassland to be retained and managed as wetland / floodplain meadow, where bare patches appear seed with EM8 seed mix as supplied by Emorsgate Seeds and sown at 4 grams per msq, or equivalent
- Proposed Sports pitch grass seed, to be seeded with BS Sports & Playing Fields mixture as supplied by Boston Seeds and sown at 50 grams per msq, or equivalent
- Proposed hardwearing grass mixture, to be seeded with Popular Hardwearing seed mix as supplied by Germinal Seeds and sown at 35 grams per msq, or equivalent
- Existing vegetation within the ditch to be retained. Where bare patches appear plant with Wetland edge mix at 1/msq
- Proposed marginal planting mix
- Proposed scrape locations
- Proposed Crushed Limestone path with Gridforce ground reinforcement in areas prone to flooding, Laid in line with engineer's details.
- Wayfinder Location
- Timber clad dog waste bin with lid
- Litchard Bench & Picnic Benches from Broxap
- Cut lines

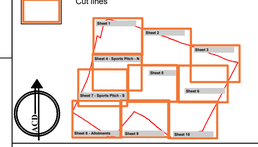

Rev	Date	Details	Drawn

ACD ENVIRONMENTAL
HEAD OFFICE
Rodbourne Rail Business Centre, Grange Lane, Malmesbury, SN16 0ES
Tel: 01666 825646

4 & 5 The Old Mill, Fry's Yard, Bridge Street, Godalming, GU7 1HP
Tel: 01483 425714

Suite 6, Crescent House, Yonge Close, Eastleigh, SO50 9SX
Tel: 02382 026300

email: mail@acdenv.co.uk
www.acdenvironmental.co.uk

PERSIMMON
Together, we make a home

scheme: Hampton Park Littlehampton
client: Persimmon Thames Valley
drawing: POS East Black Ditch & Sports Pitches
date: November 2025
scale: 1:200@A1
drawing no: PERTV24807 20 - Sheet 1 of 10
drawn: JO checked: RH

Copyright of ACD Environmental Ltd. All rights described in Chapter IV of the Copyright, Designs and Patents Act 1988 have been generally asserted: 2011. Copyright of this plan remains with ACD until all fees have been paid in full.