
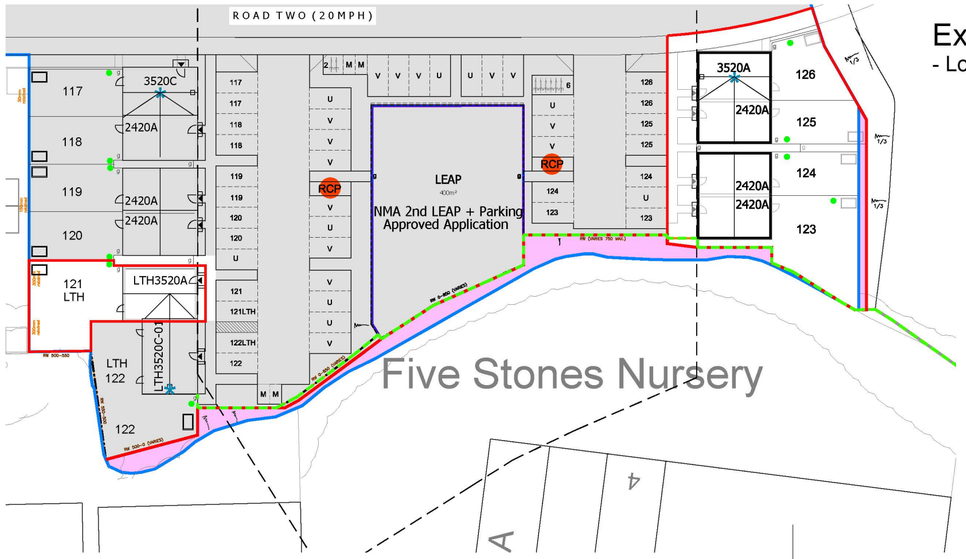


Extract of Planning Layout

- Location of Acoustic Fence - NTS

Location of Proposed
2.8m Acoustic Fence

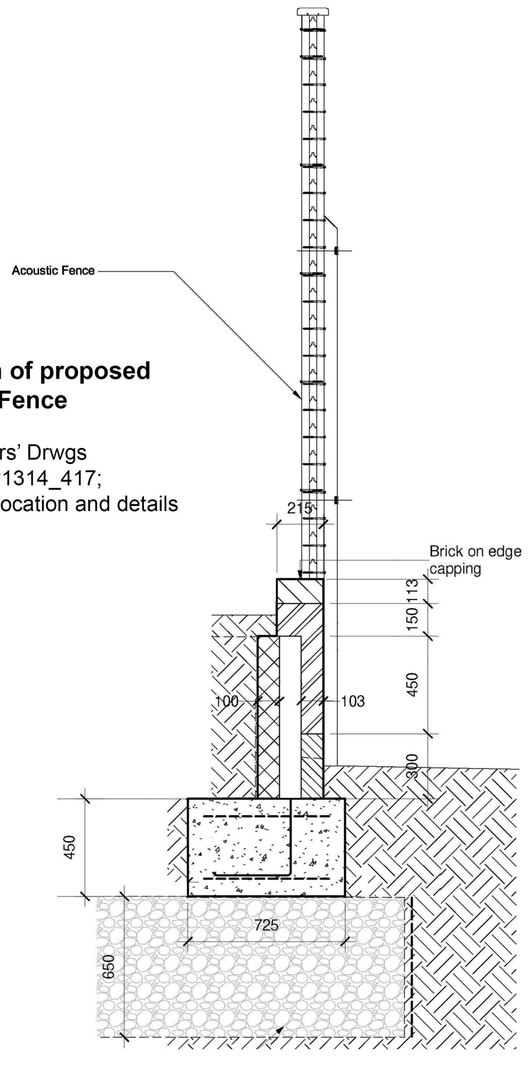

Typical Section of proposed 2.8m Acoustic Fence

- Refer to Engineers' Drwgs (OP1314_416; OP1314_417; OP1314_418) for location and details of acoustic fence.



Acoustic Screen Fence Detail

(1:20)

-	-	-
-	-	-
-	-	-
Rev		Date

PERSIMMON

Together, we make a home

Persimmon Homes Thames Valley
Persimmon House, Knoll Road,
Camberley, Surrey GU15 3TQ
Tel: 01276 808080

Site: Phase 2 Littlehampton

Date: Oct. 2020

Scale: 1:20 @ A2

Drg No: 543_PL_APP3_WALL_01

Drawing Title: Acoustic Boundary Fence

Drawing Status: SUBMITTED

Drawn by: AT

Checked by: RC

Rev: -