




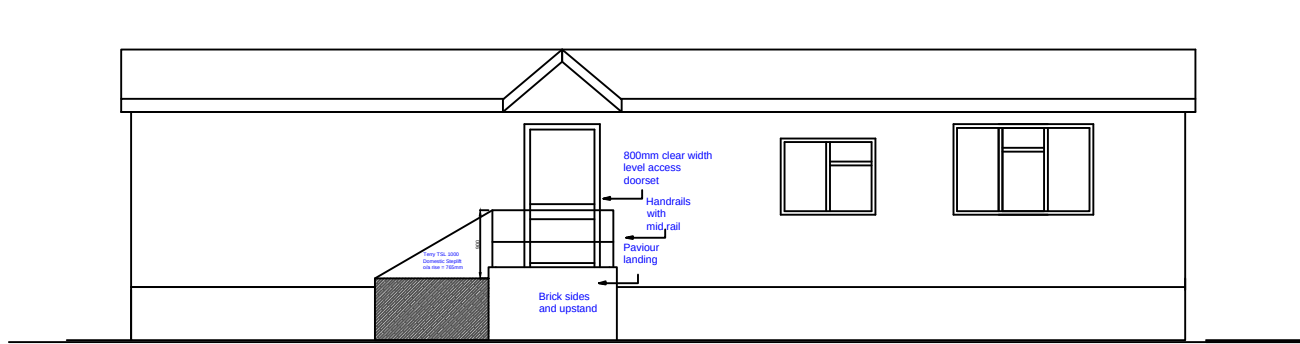


Existing East

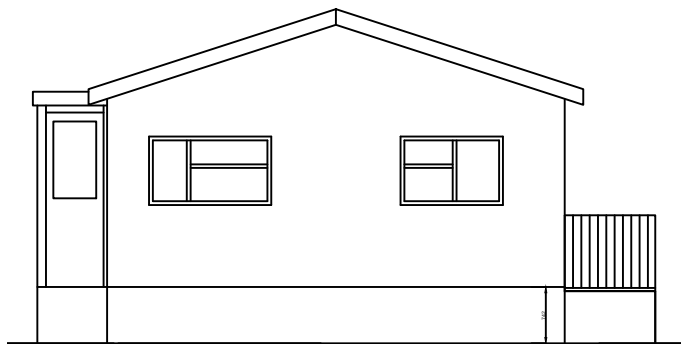


Existing South

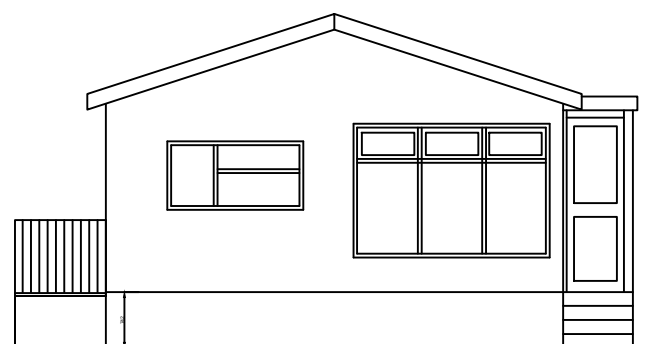


Existing North

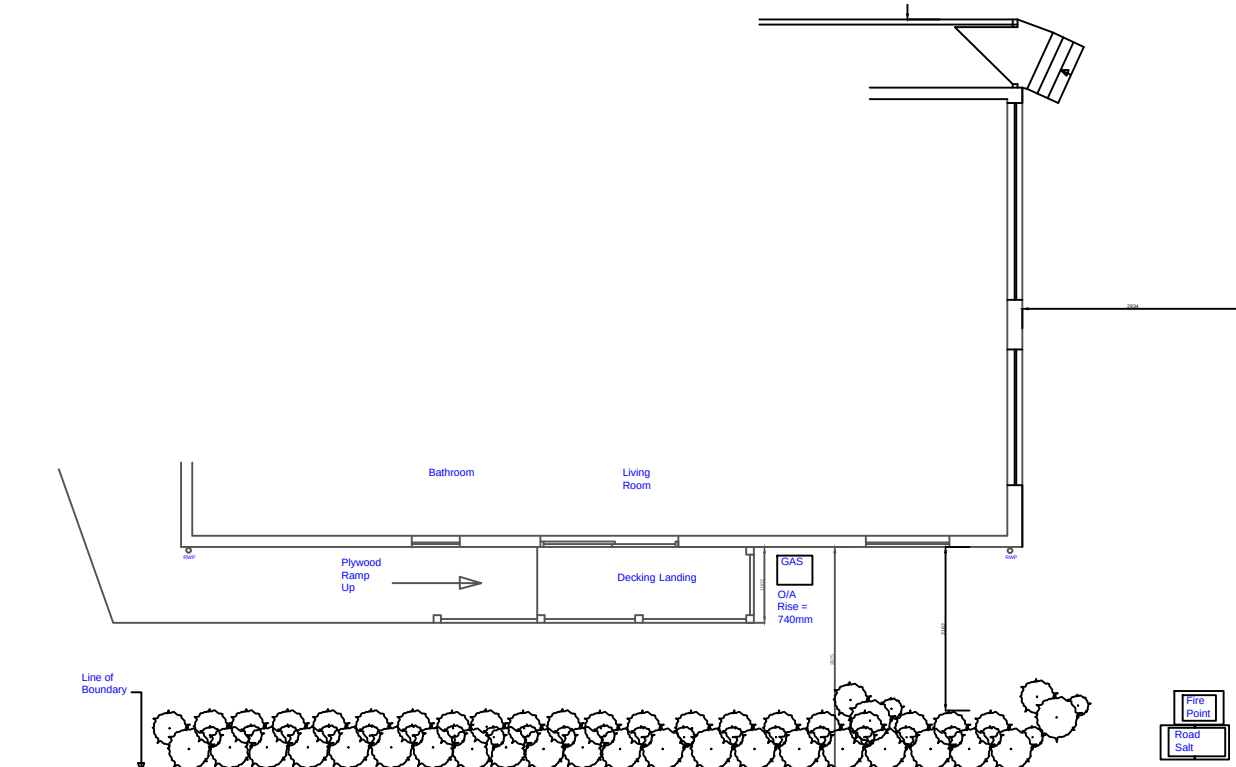


Existing Plan 1:100

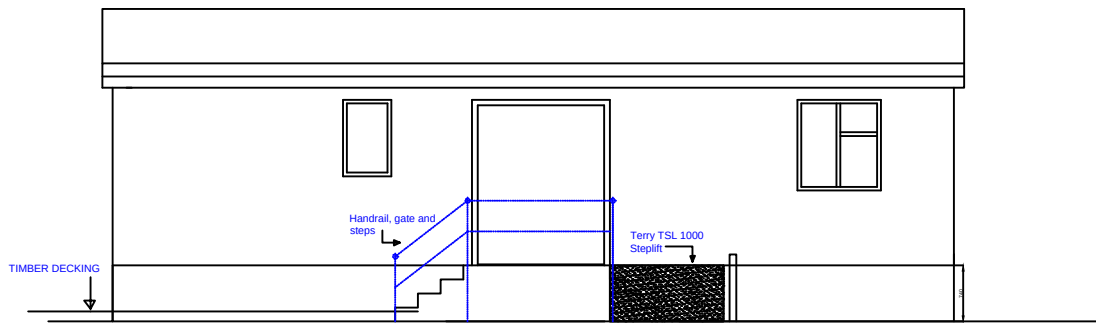

Proposed East

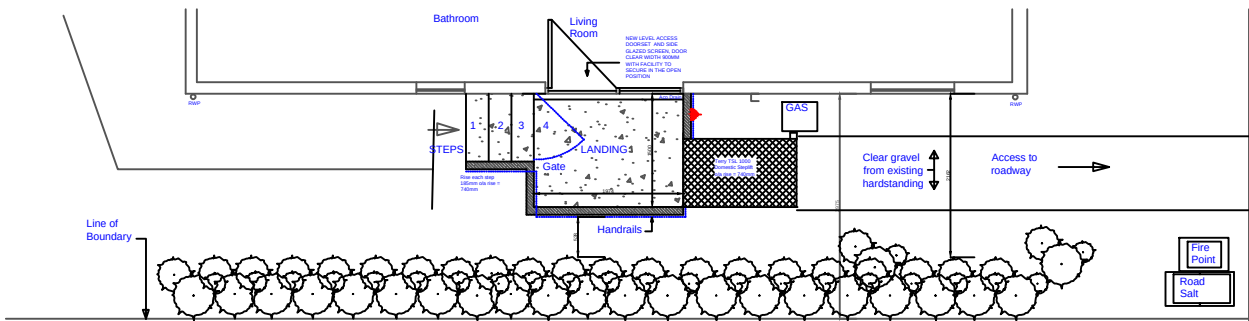


Proposed Plan 1:100

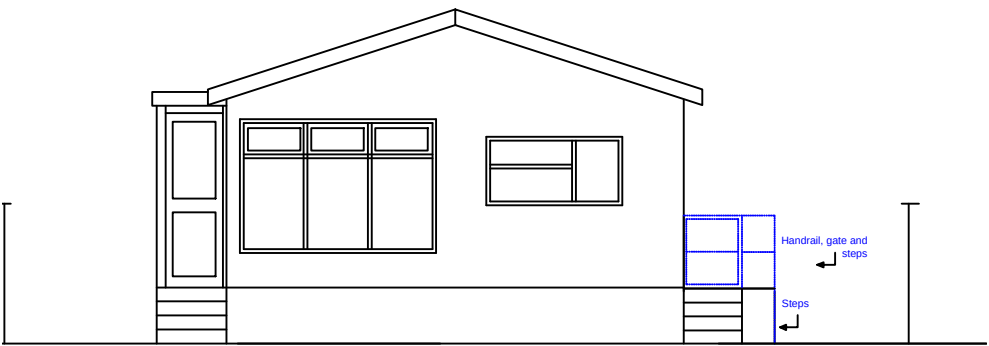


South

Proposed Elevations 1:100

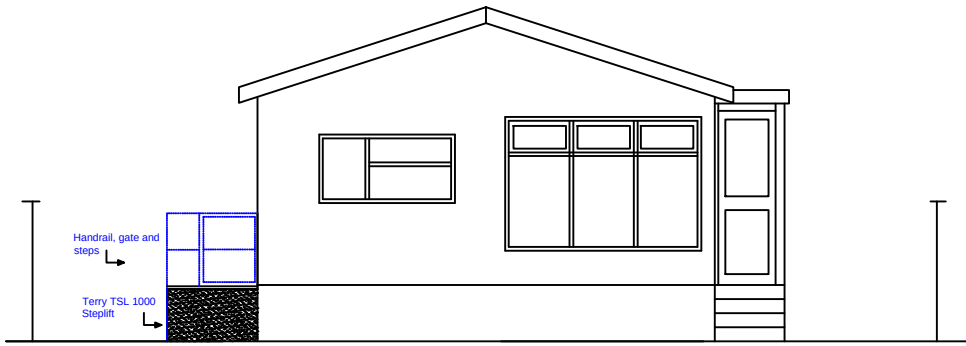

North

Metres

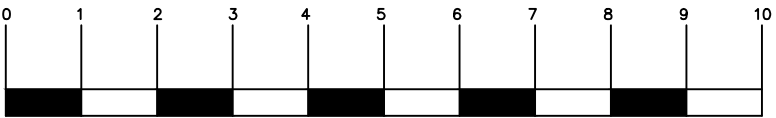

Note:
Do not scale this drawing except for
Planning purposes



JHBURLEY LTD.
CHARTERED SURVEYORS

1 RACKHAM HOUSE, RACKHAM, RH20 2EU
Tel: 01903 741559 email jon@jburley.co.uk

CLIENT
Mrs Betty White
34 Arundel Drive
Thornlea Court
Littlehampton BN17 7PZ

PROJECT
Level Access Shower
External Access

TITLE
Steplift Elevations

SCALE 1:100 at A3

DRAWN - JHB

DWG. NO. JHB/327/334/S

REVISION 0 16.09.20