



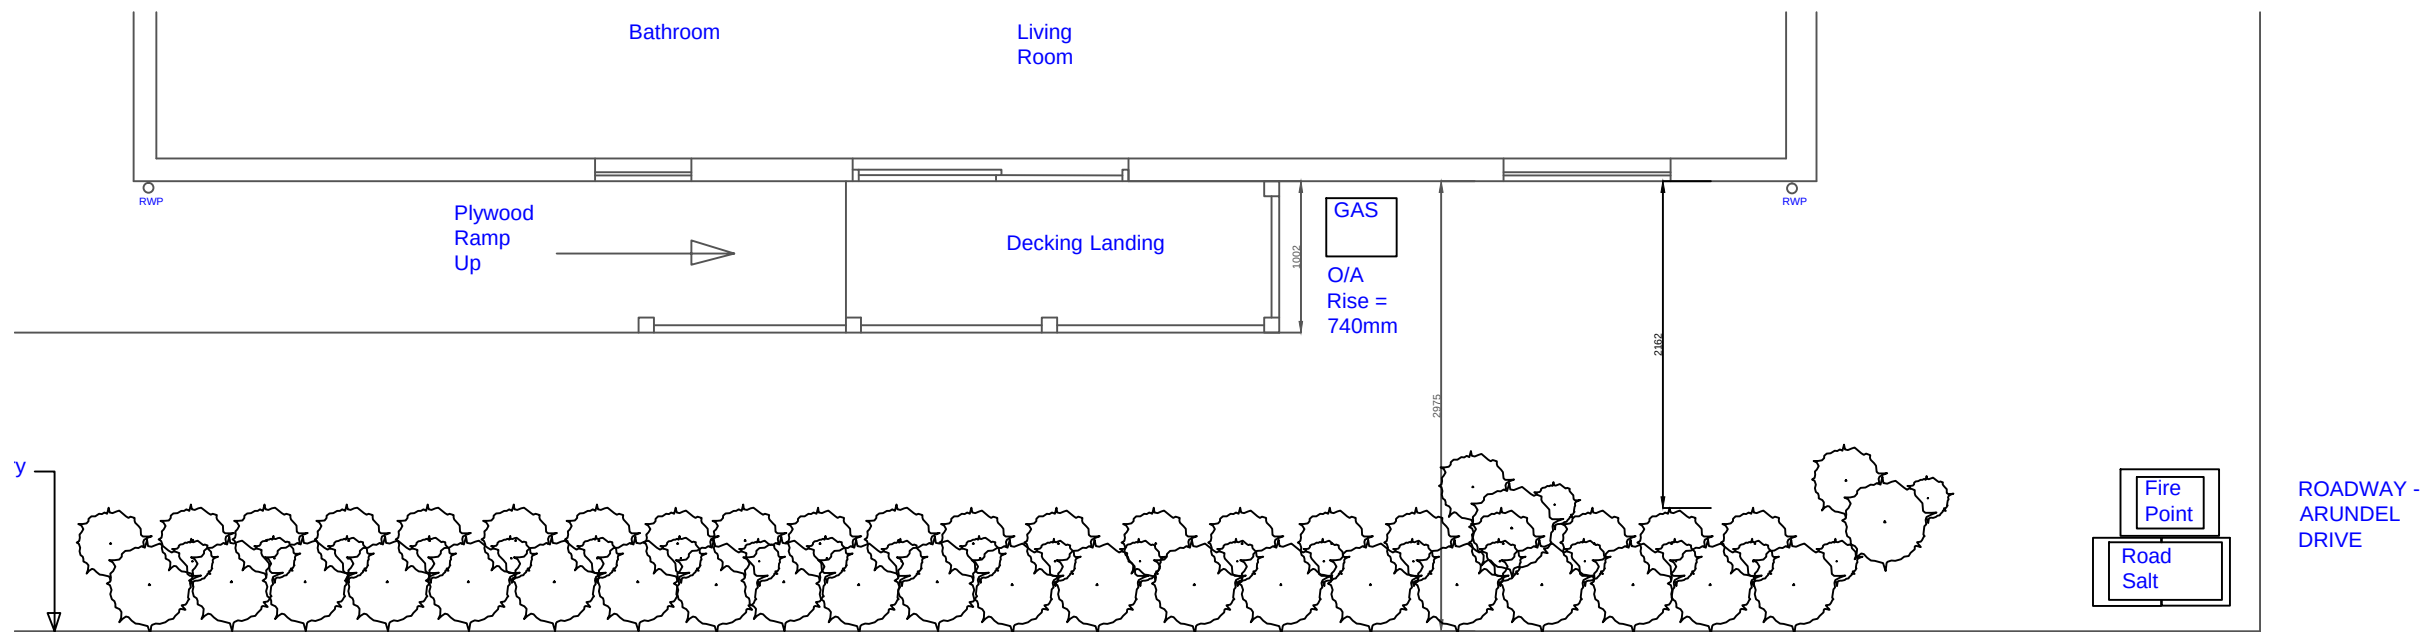

Existing Plan 1:50

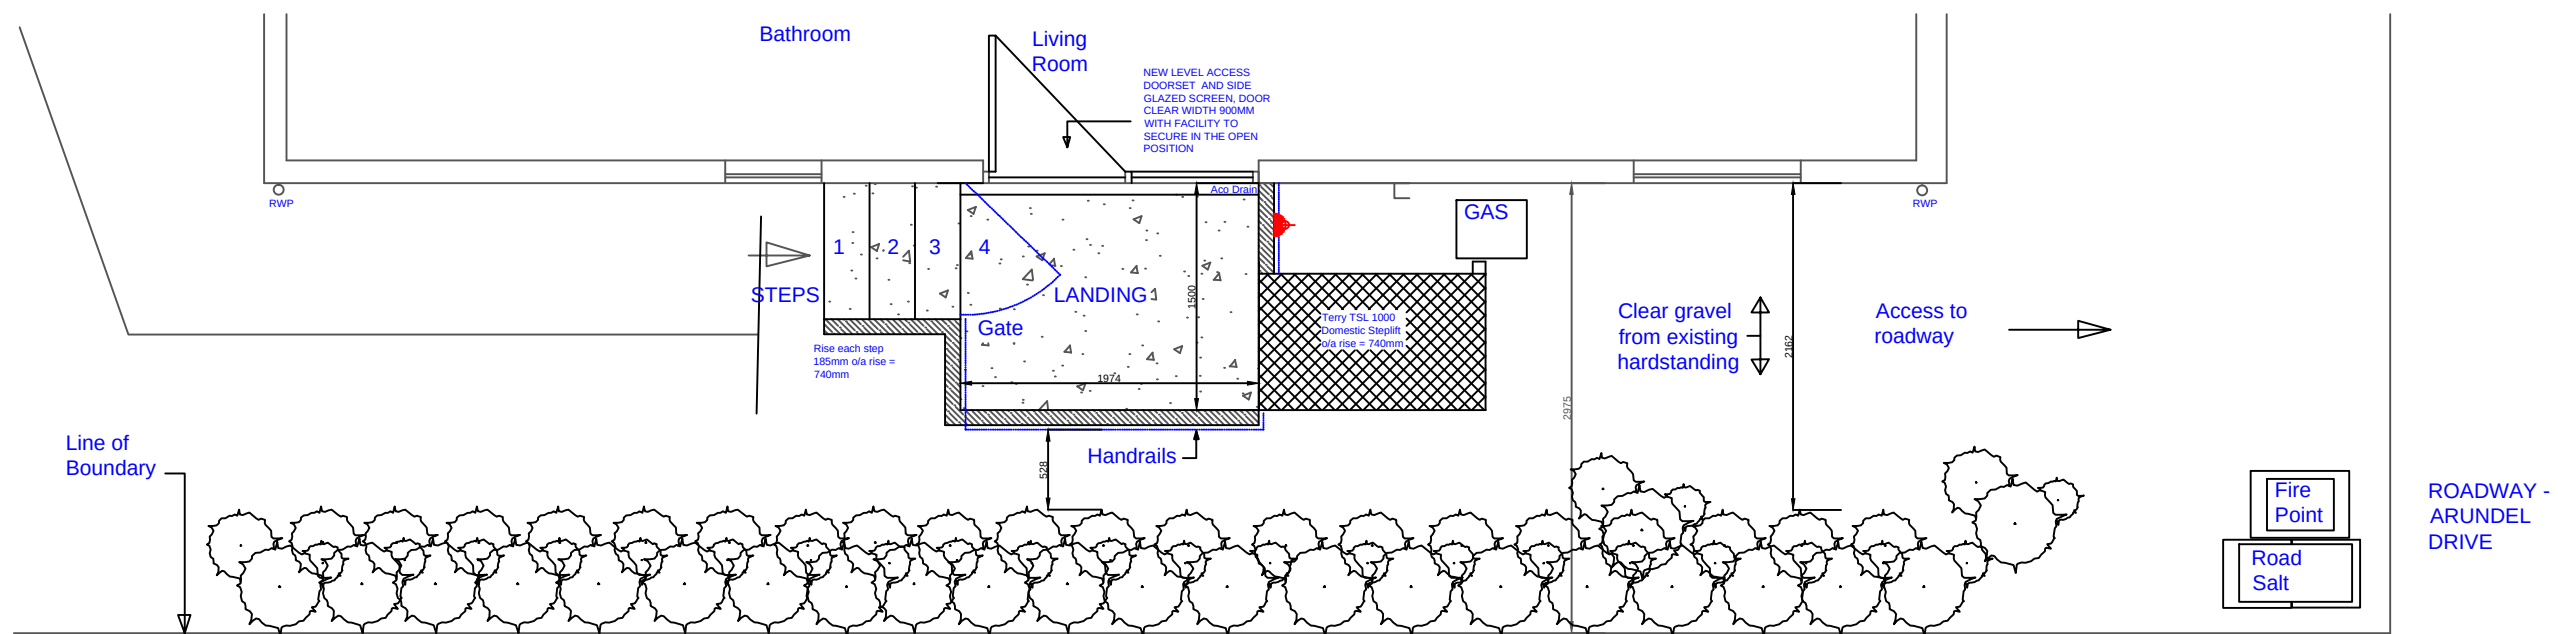

JHBURLEY LTD.
CHARTERED SURVEYORS

1 RACKHAM HOUSE, RACKHAM, RH20 2EU
Tel: 01903 741559 email jon@jhburlley.co.uk

CLIENT
Mrs Betty White
34 Arundel Drive
Thornlea Court
Littlehampton BN17 7PZ

PROJECT
Level Access Shower
External Access

TITLE
Existing & Proposed External Access

SCALE 1:20 at A3

DRAWN - JHB

DWG. NO. JHB/327/334/E

REVISION 0 16.09.20