
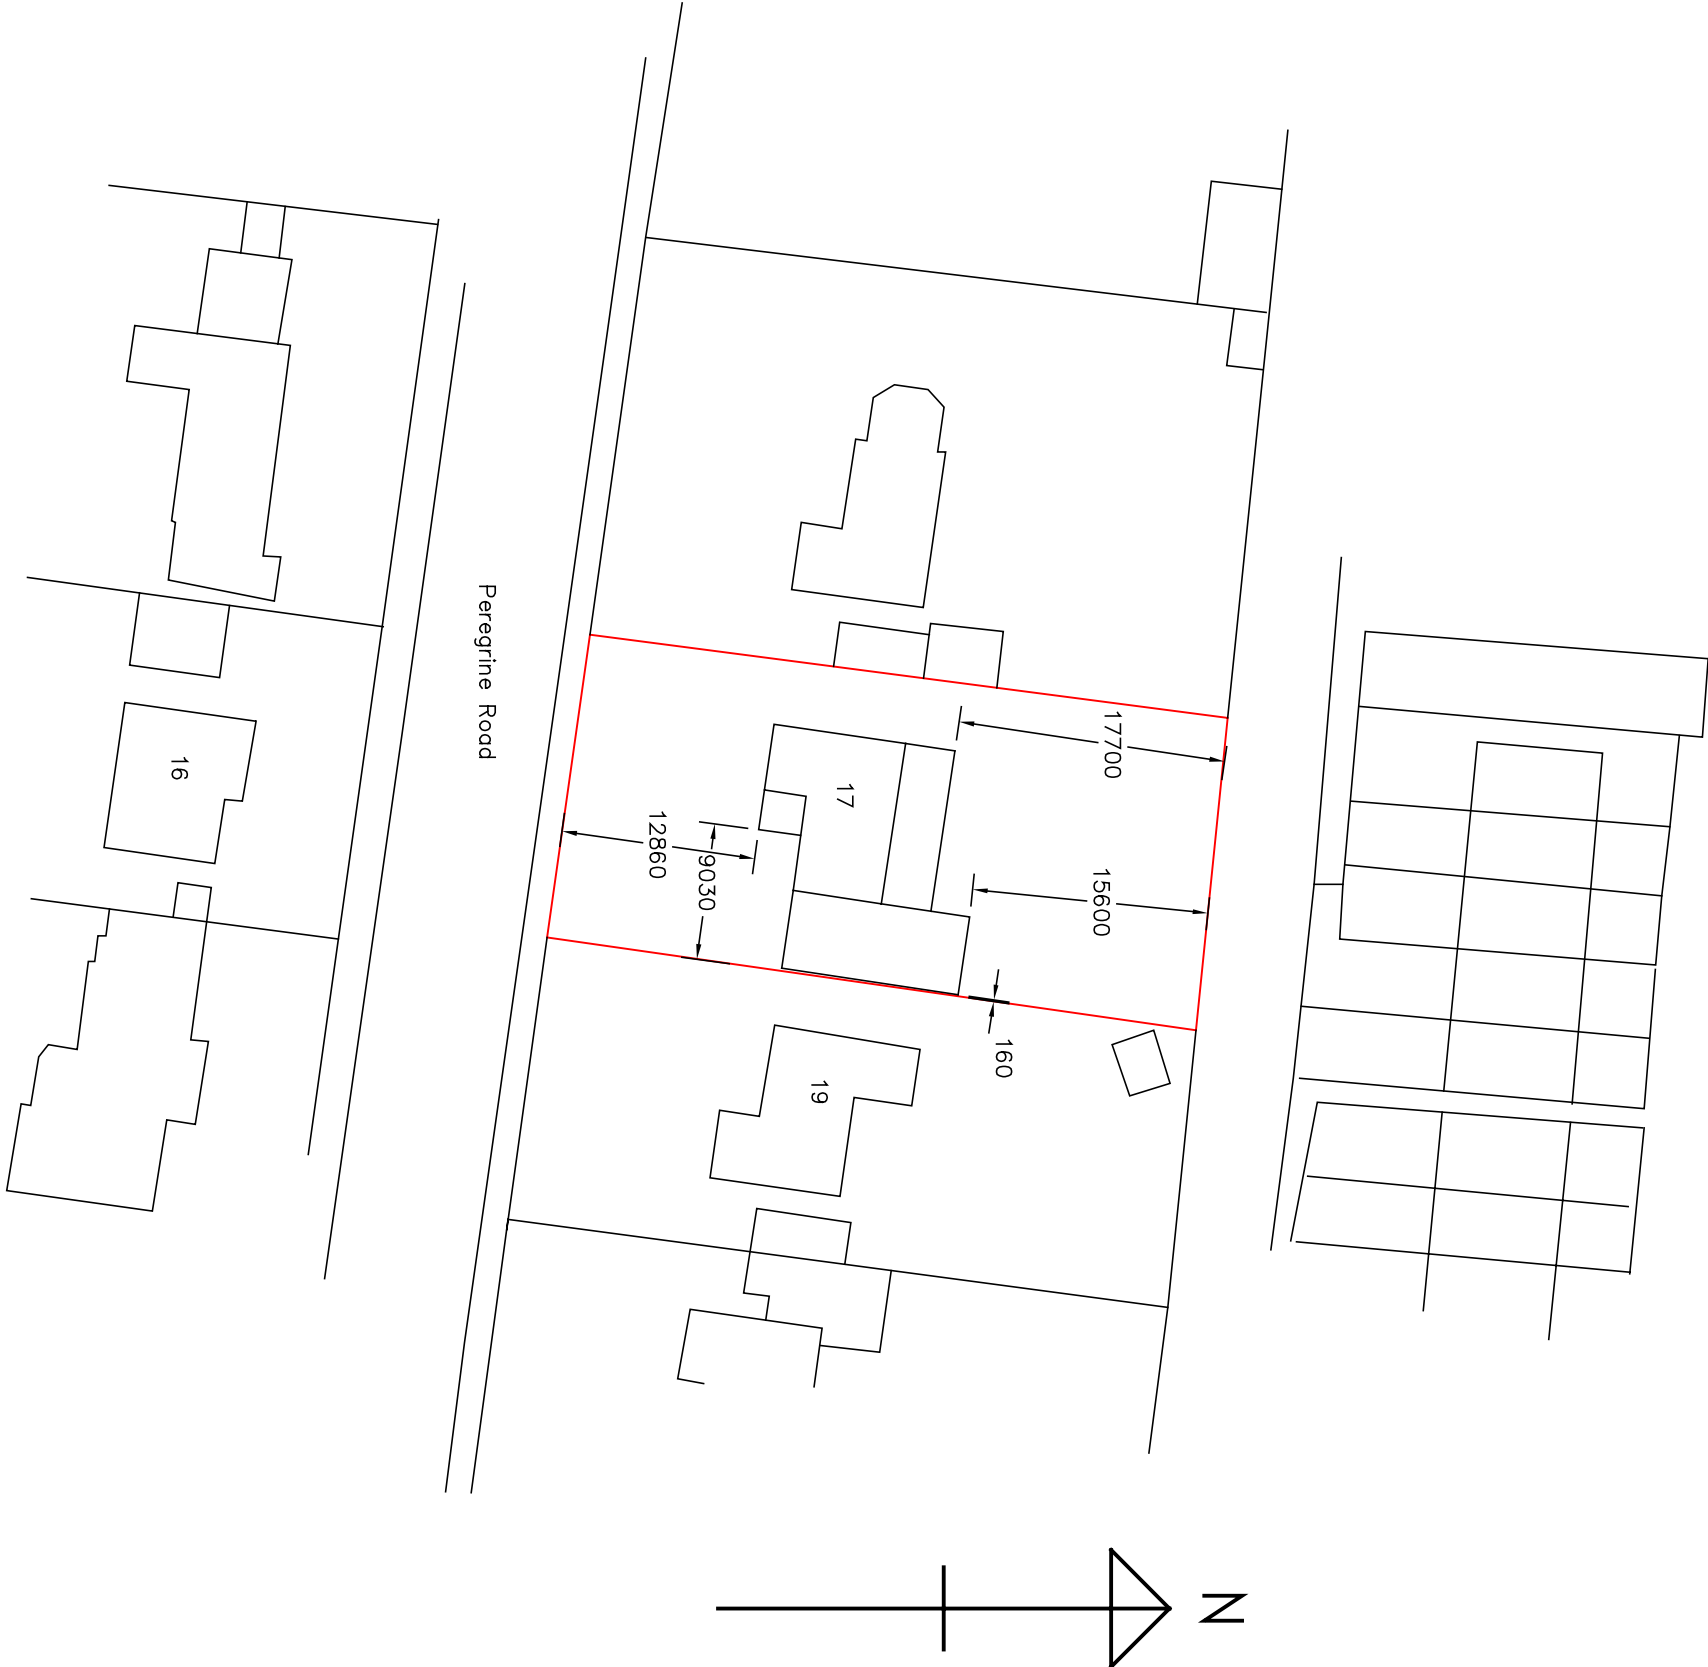
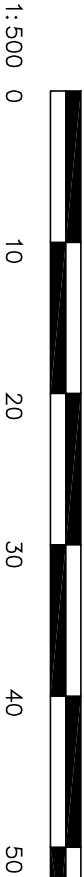


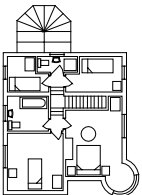

Amendments: –

BRYCESON SHAW ASSOCIATES		
Surveyors and Designers		
2 Wellesley Court, Fitzalan Road, Littlehampton, West Sussex BN17 5JW		
Tel. 01903 734381 Mobile: 07889 651301		
E-mail: brycesonshaw@btinternet.com		
Project:		
Proposed extension; 17 Peregrine Road, Littlehampton BN17 6DT		
Drawing:		
Block plan		
For:		
Mr. & Mrs. C. Weightman		
Drawn:	Date:	
PKS	August 2021	
Scales:	No:	
1:500	2681/02/06	
To scale when printed on A3		