

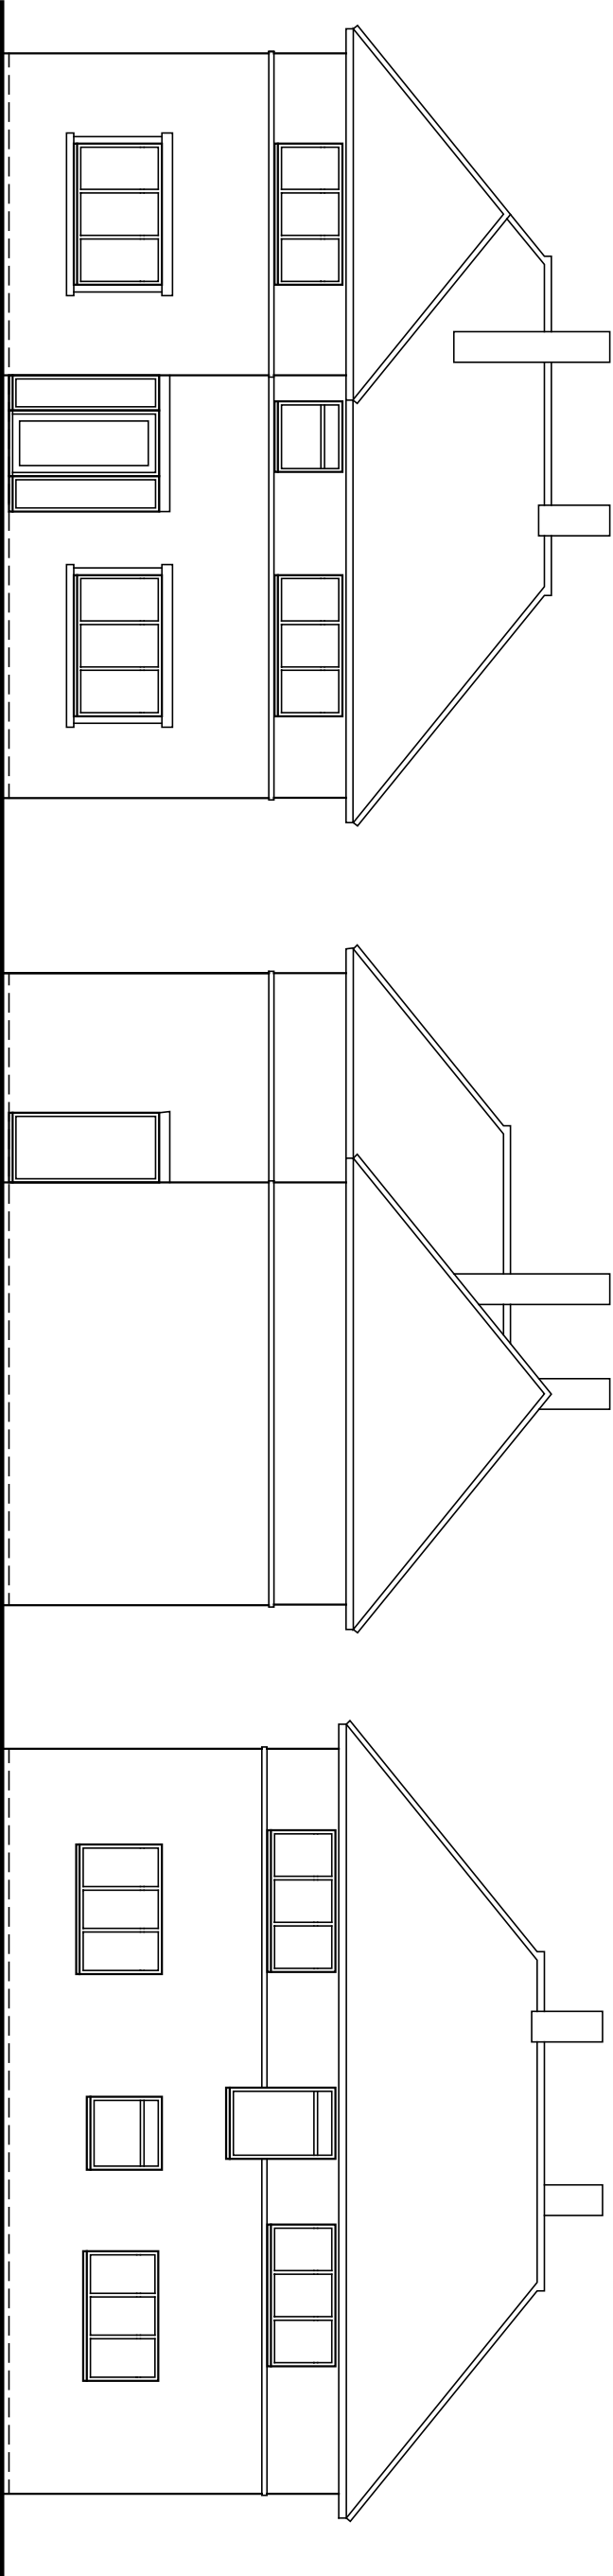


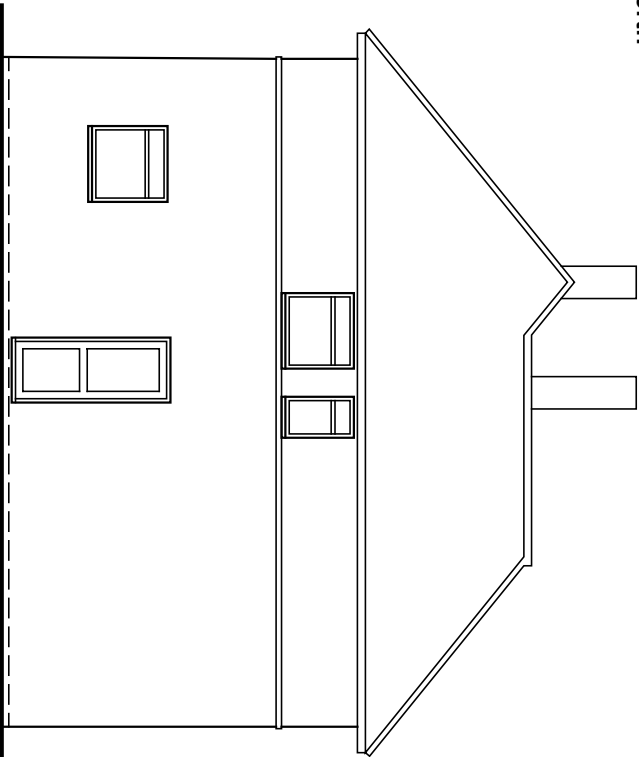





Front - South


Side - East

Rear - North

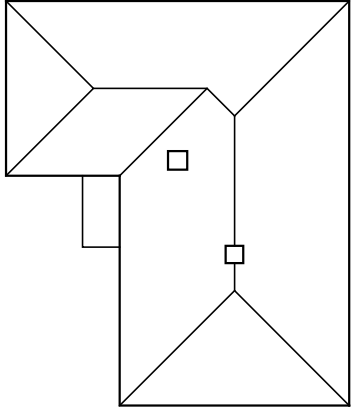

Side - West

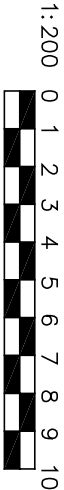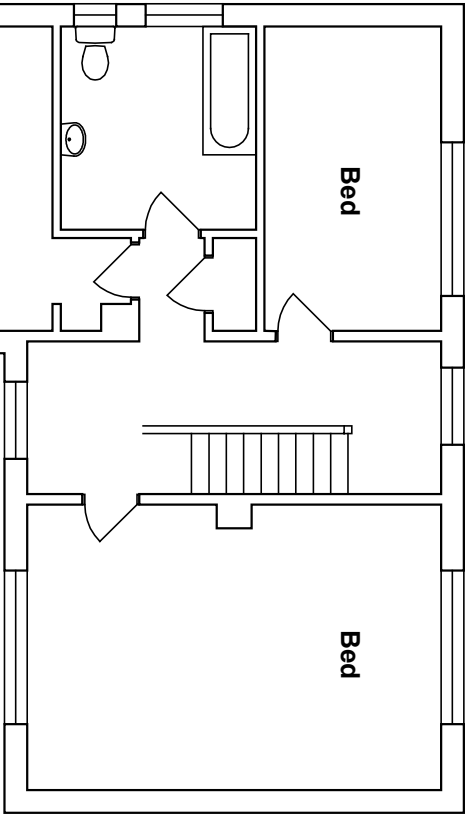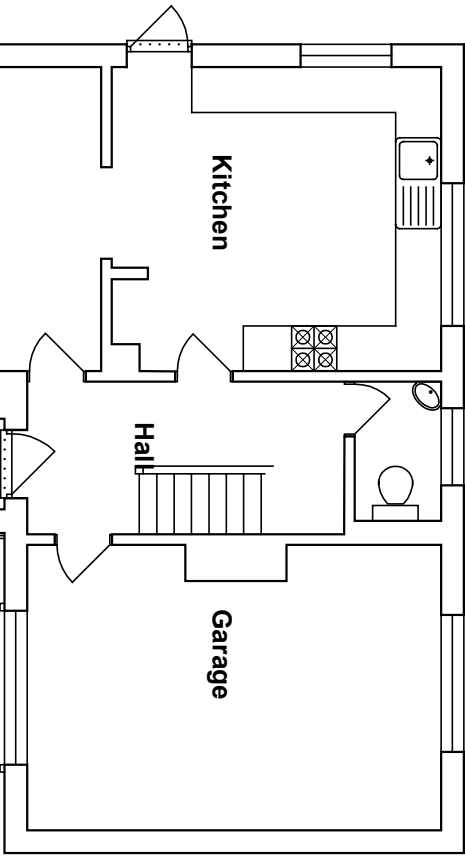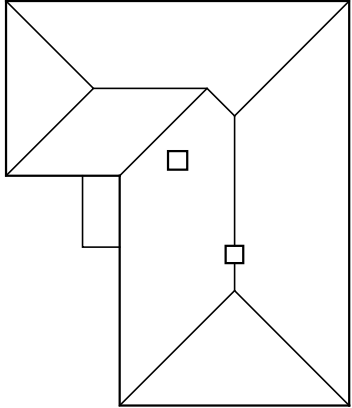

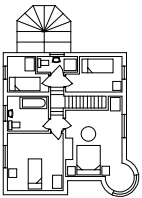Amendments: –	
Side - West	
BRYCESON SHAW ASSOCIATES	
Surveyors and Designers	
2 Wellesley Court, Fitzalan Road, Littlehampton, West Sussex BN17 5JW	
Tel. 01903 734381 Mobile: 07889 651301	
E-mail: brycesonshaw@btinternet.com	
	
Project:	
Proposed extension and new garage; 17 Peregrine Road, Littlehampton BN17 6DT	
Drawing:	
Plans and elevations as existing	
For:	
Mr. & Mrs. C. Weightman	
Drawn:	Date:
PKS	August 2021
Scales:	No:
1:100 1:200	2681/02/01
To scale when printed on A3	