



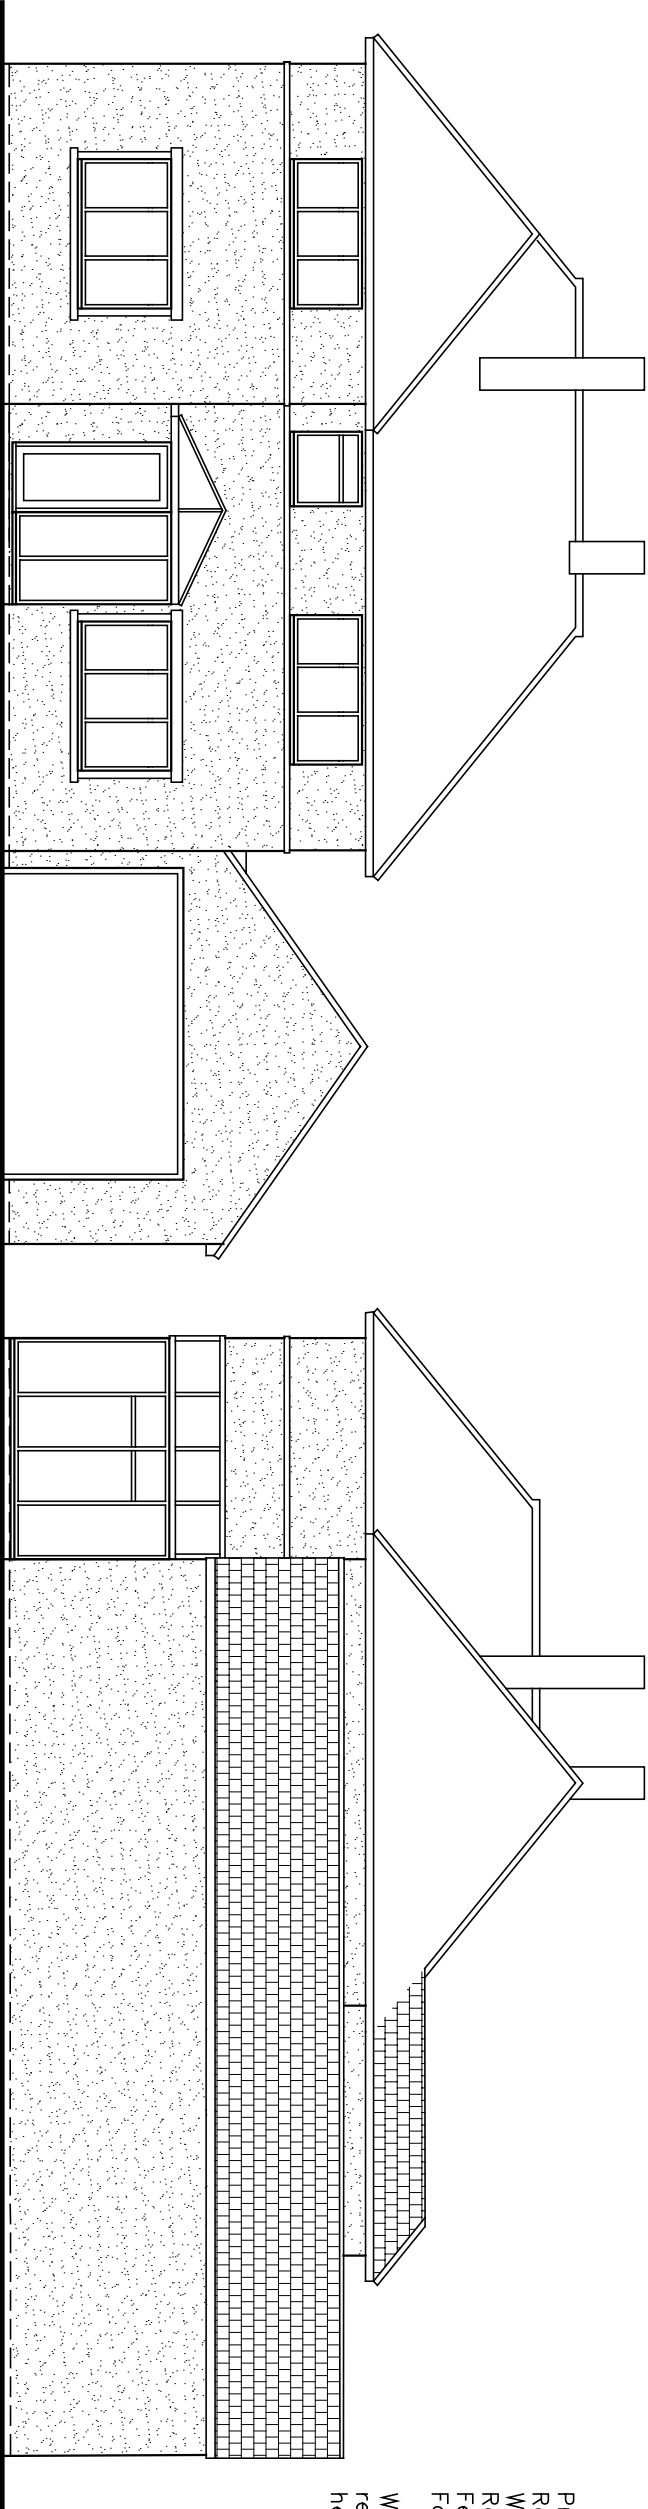

Proposed finishes:
Roof; flat and plain tiles to match house
Walls; coloured render
Roller shutter door to garage;
Fenestration white uPVC to match extg style;
Fascias, soffites, gutters etc. all to match house
Whole house to be externally insulated and rendered to facilitate the later introduction of heat pump technology

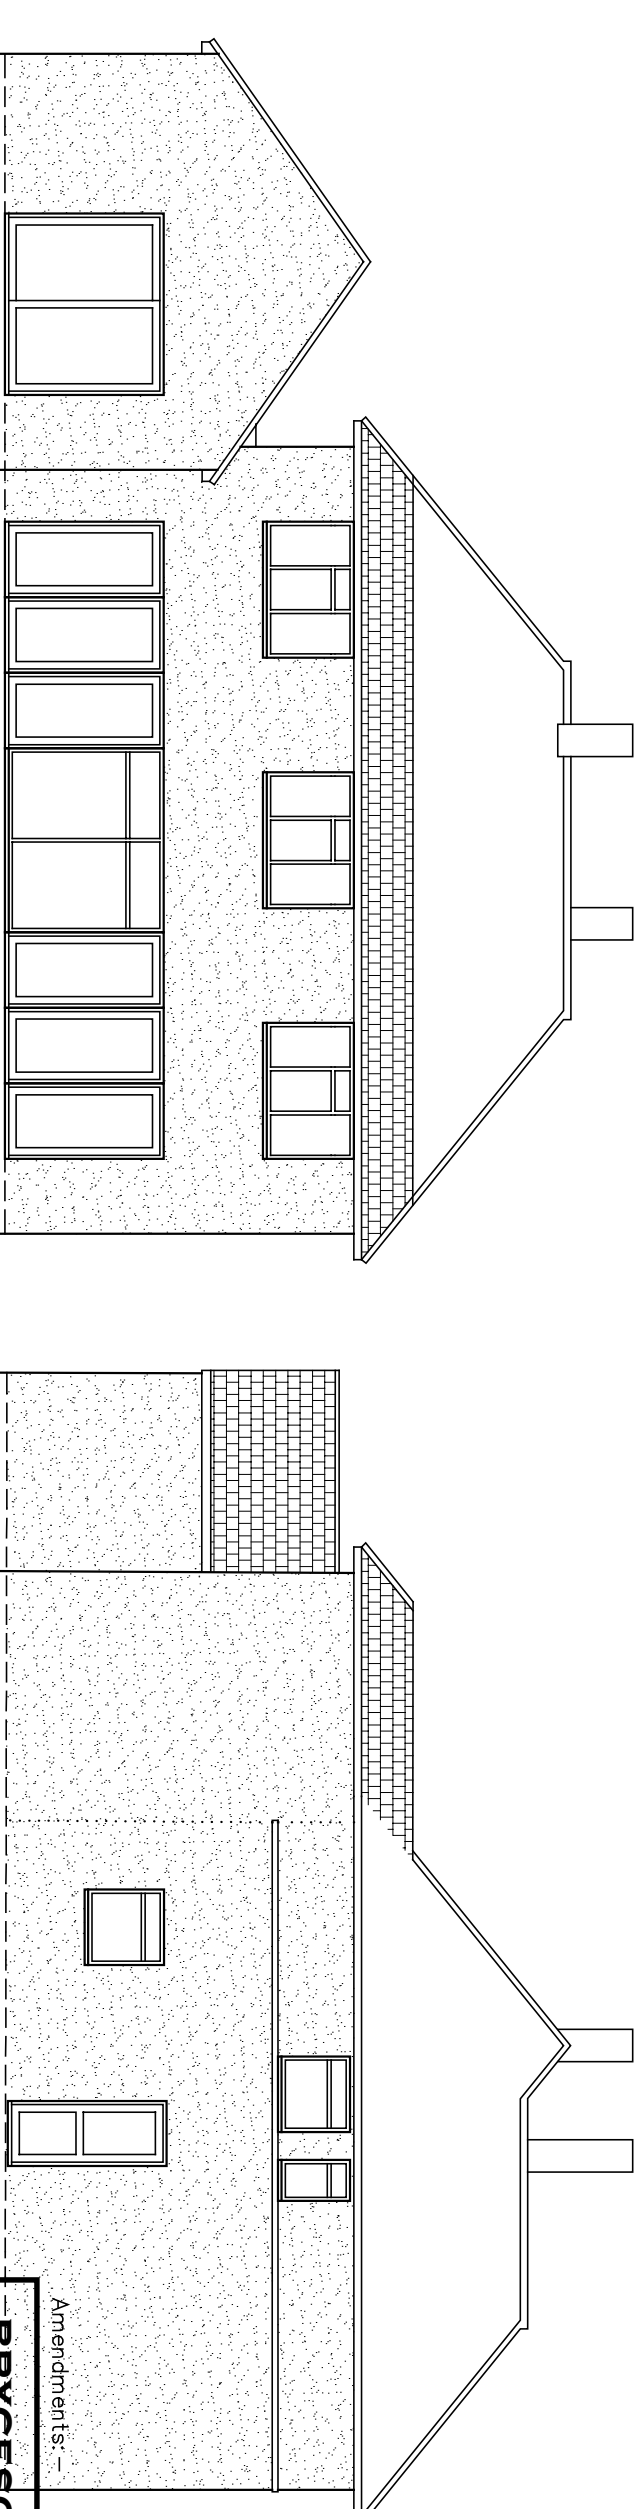


Amendments: –

BYCESON SHAW ASSOCIATES

Surveyors and Designers

2 Wellesley Court, Fitzalan Road, Littlehampton,
West Sussex BN17 5JW
Tel. 01903 734381 Mobile: 07889 651301
E-mail: brycesonshaw@btinternet.com

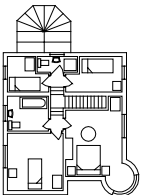

Project:

Proposed extension and new garage; 17 Peregrine Road,
Littlehampton BN17 6DT

Drawing:

Plans and elevations as proposed

For:

Mr. & Mrs. C. Weightman

Drawn:

PKS

Date:

August 2021

Scales:

1:100 1:200

No:

2681/02/02

To scale when printed on A3

