


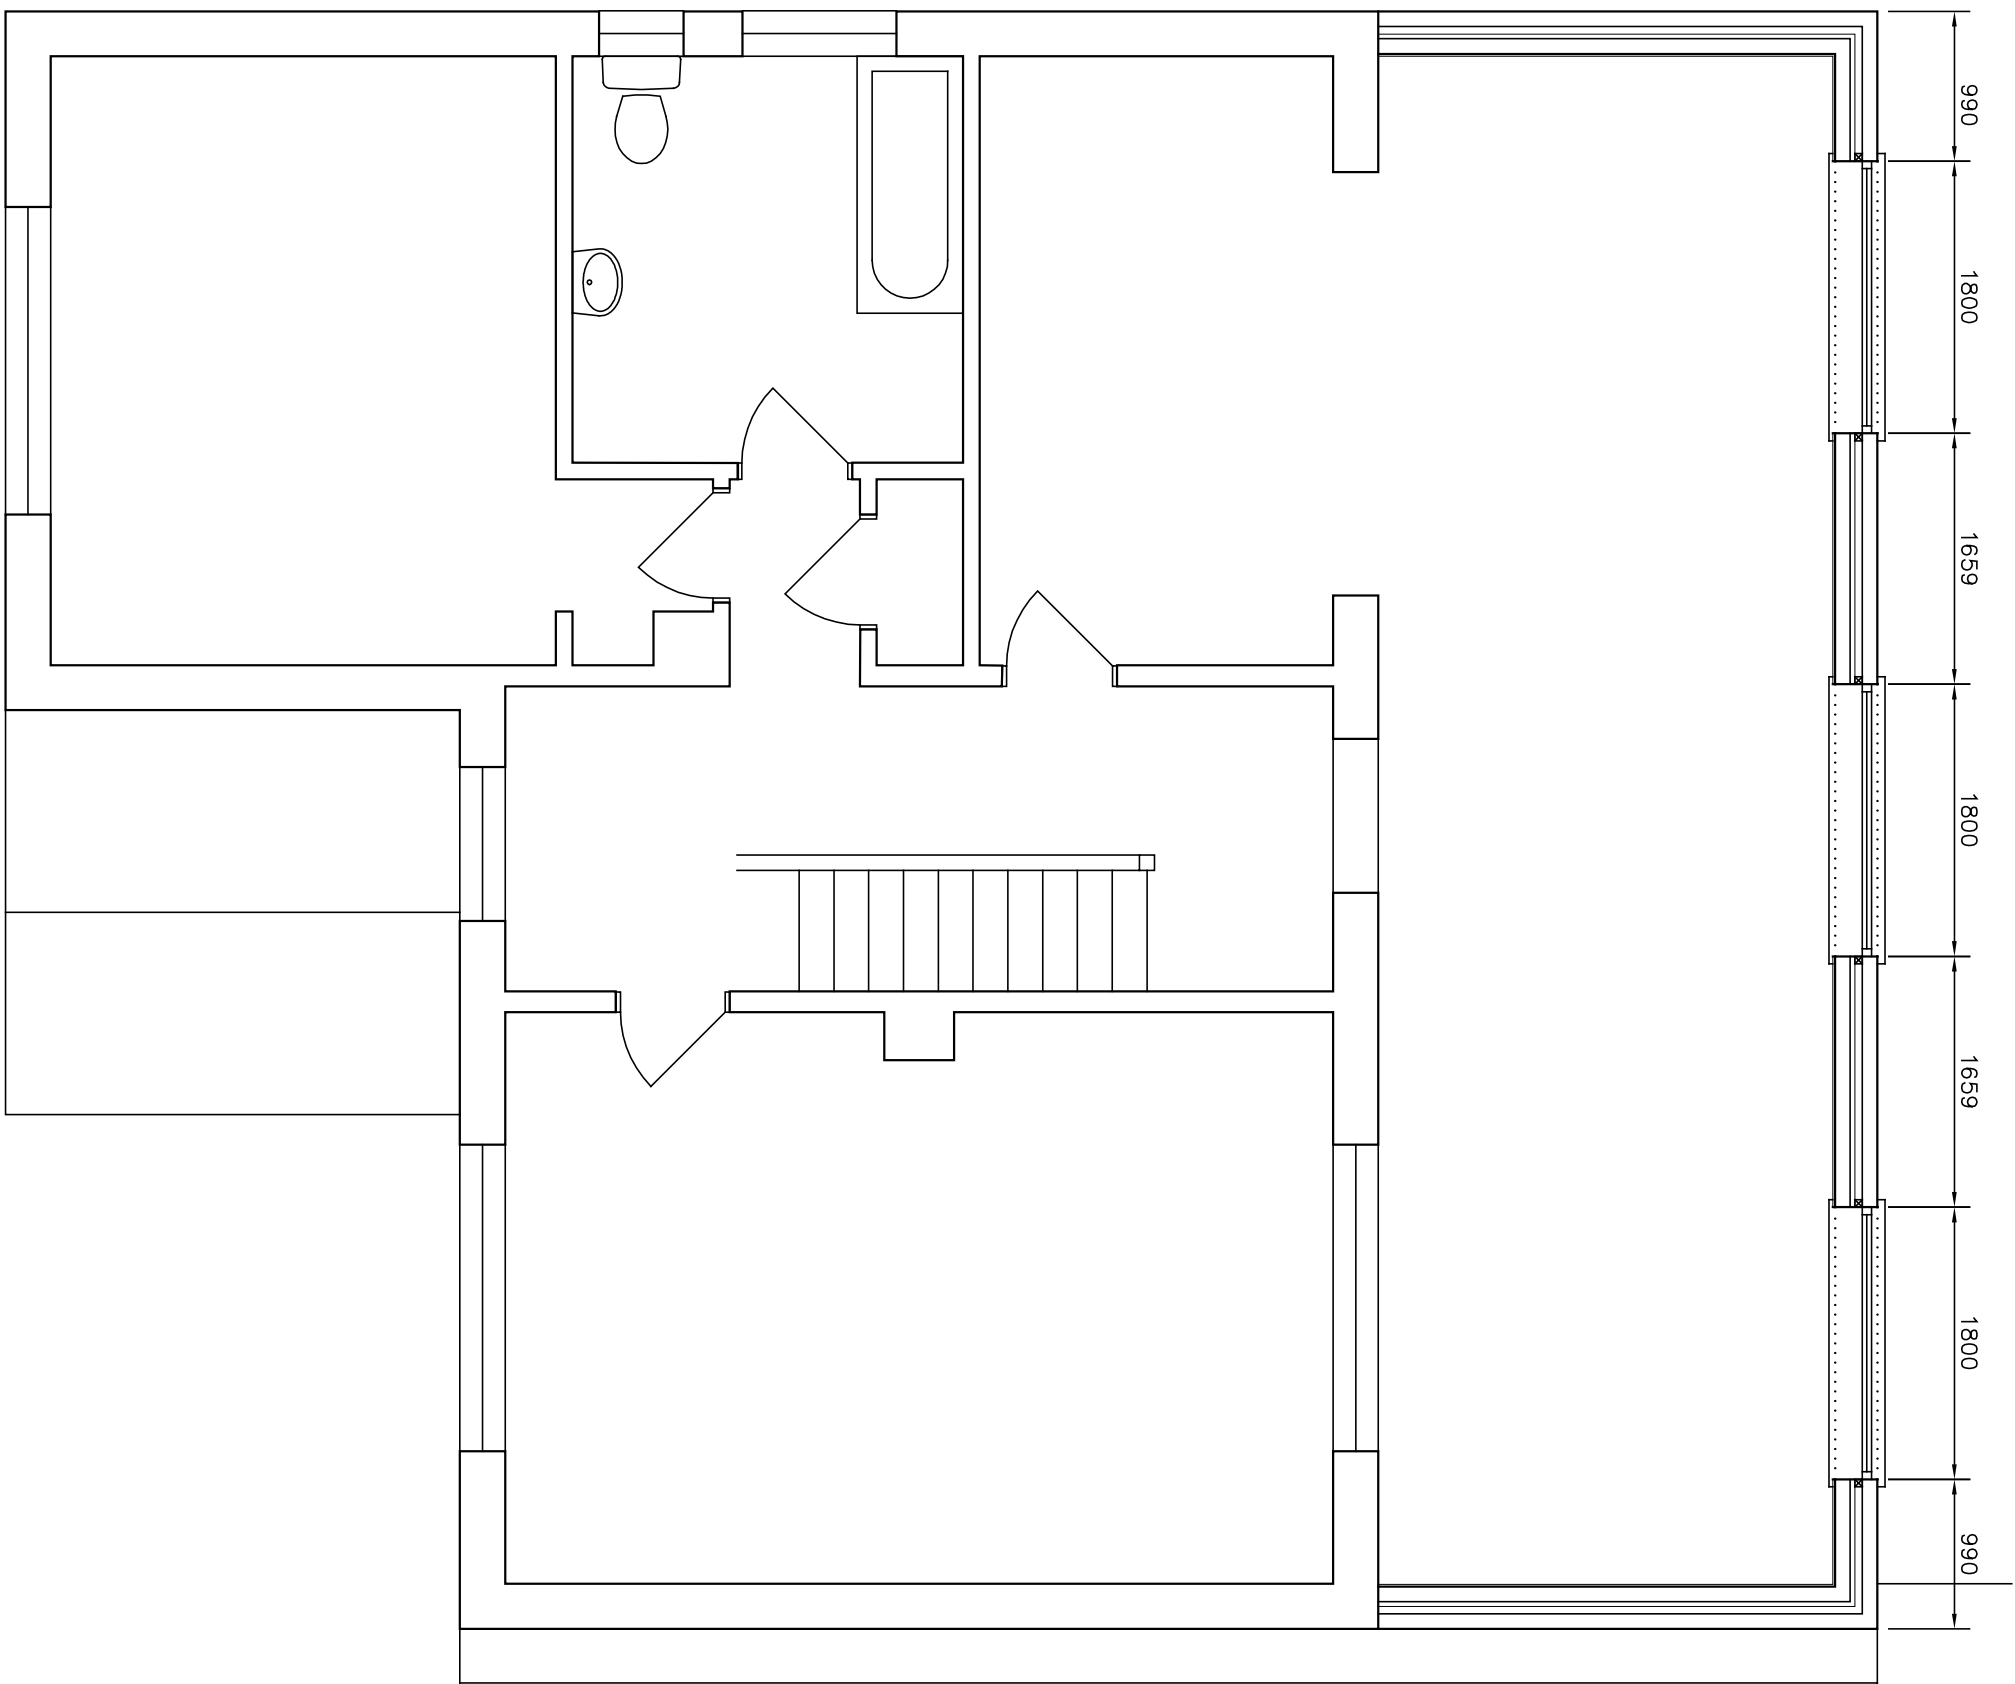

Amendments:—

BRYCESON SHAW ASSOCIATES


Surveyors and Designers

2 Wellesley Court, Fitzalan Road, Littlehampton,

West Sussex BN17 5JW

el. 01903 734381 Mobile: 07889 651301

E-mail: brycesonshaw@btinternet.com

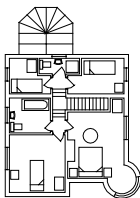

Project:

**Proposed extension and new garage; 17 Peregrine Road,
Littlhampton BN17 6DT**

Drawing:

Proposed first floor

For:

Mr. & Mrs. C. Weightman

Drawn:

PKS

Date:

August 2021

Scales:

1:50

$$\overline{\text{N}:\text{O}}$$

2681/02/04

To scale when printed on A3