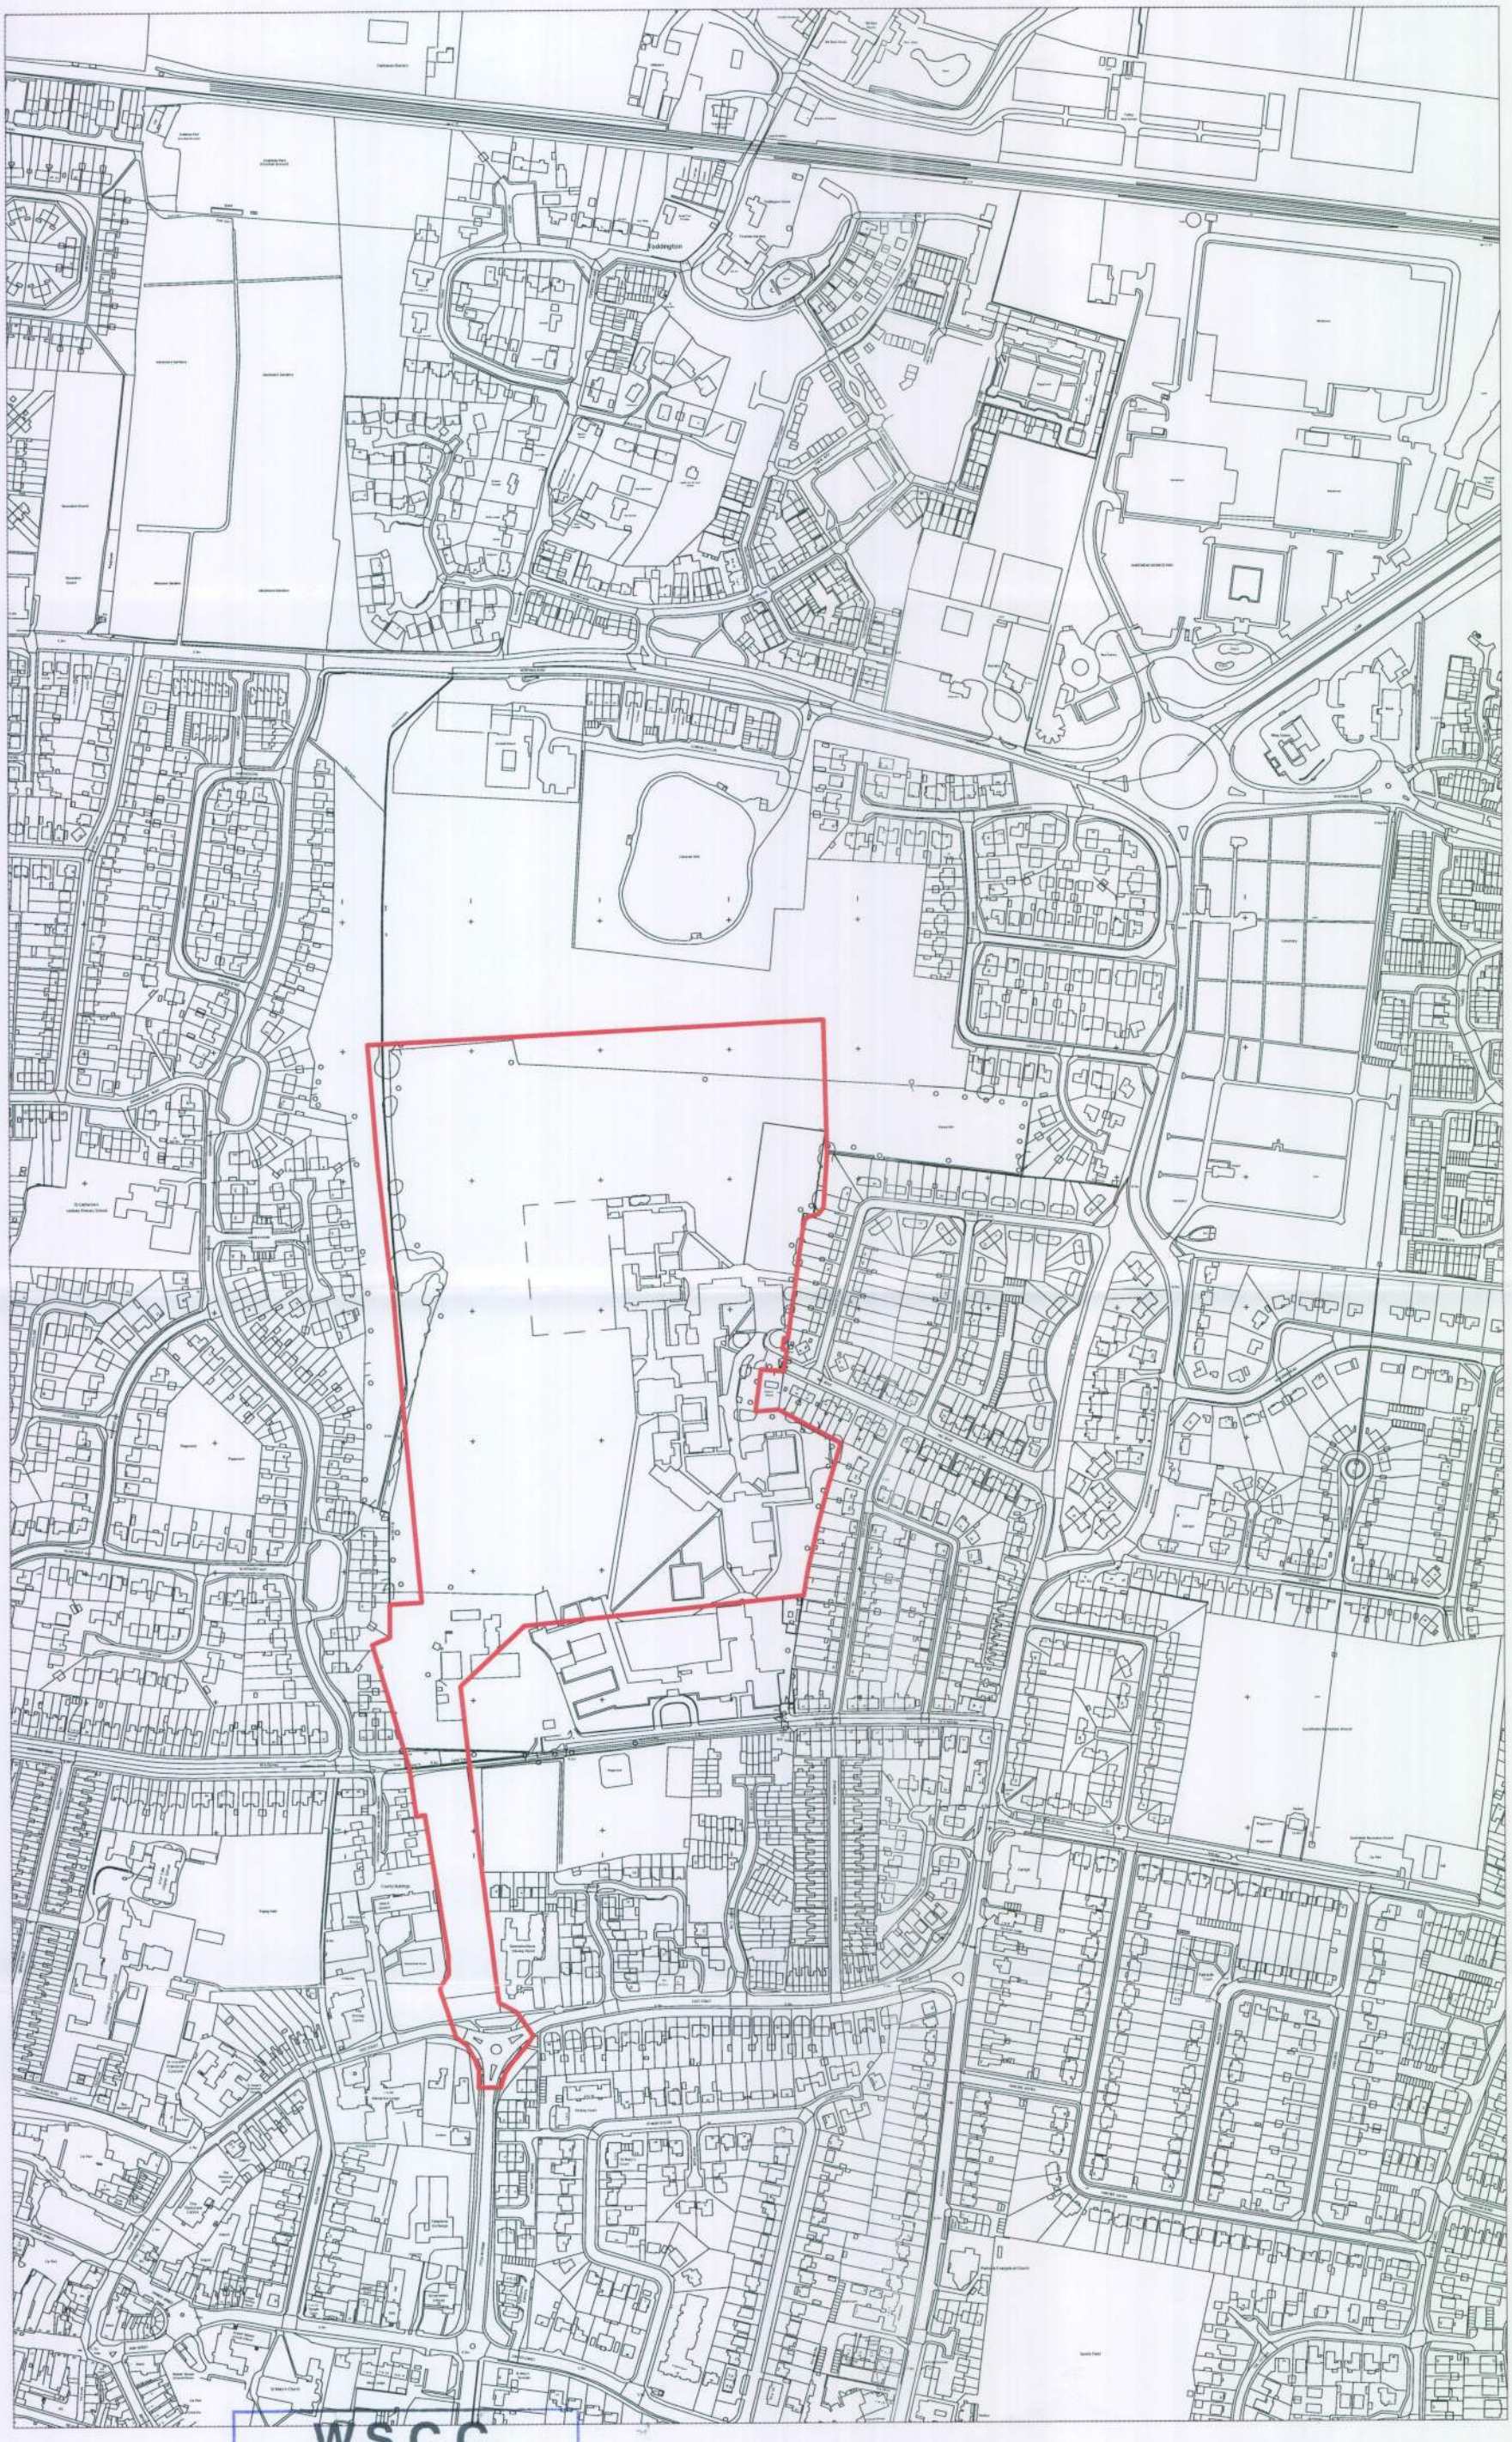


do not scale. © architecture **plb**

revisions

A 23.07.10 Draft Planning Issue
B 26.07.10 Planning Issue
C 03.08.10 REvised application site boundary

key

Site Boundary

notes

project
The Littlehampton Academy

drawing
Location Plan

scale @ A1 **1:2500**

date **20/07/2010**

status
FOR PLANNING

drawn by MH | checked by AH | approved by

job n°_type_series_revision
2133_GAD_400001_C

St Thomas Street
Winchester
Hampshire
SO23 9HD
T: +44 (0) 1962 842200
F: +44 (0) 1962 840962

53 Great Suffolk Street
London
SE1 0DB
T: +44 (0) 20 7922 0500
F: +44 (0) 20 7922 0550

E: mail@architectureplb.com
W: www.architectureplb.com

architecture plb

W.S.C.C.
0 6 AUG 2010
COUNTY
DEVELOPMENT

ARUN DISTRICT COUNCIL LU/255/10/