

revisions

A 23.07.10 Draft Planning Issue
B 26.07.10 Planning Issue
C 03.08.10 Revised application site boundary

key

- Site Boundary
- Proposed demolition
- Existing Buildings to be maintained

notes



project
The Littlehampton Academy

drawing
Demolition Plan

scale @ A1 date
1:1250 20/07/2010

status
FOR PLANNING


drawn by checked by approved by
MH

job n° type series revision
2133_GAD_400003_C

St Thomas Street
Winchester
Hampshire
SO23 9HD
T: +44 (0) 1962 842200
F: +44 (0) 1962 840962

53 Great Suffolk Street
London
SE1 0DS
T: +44 (0) 20 7922 0500
F: +44 (0) 20 7922 0550
E: mail@architectureplb.com
W: www.architectureplb.com

architecture plb

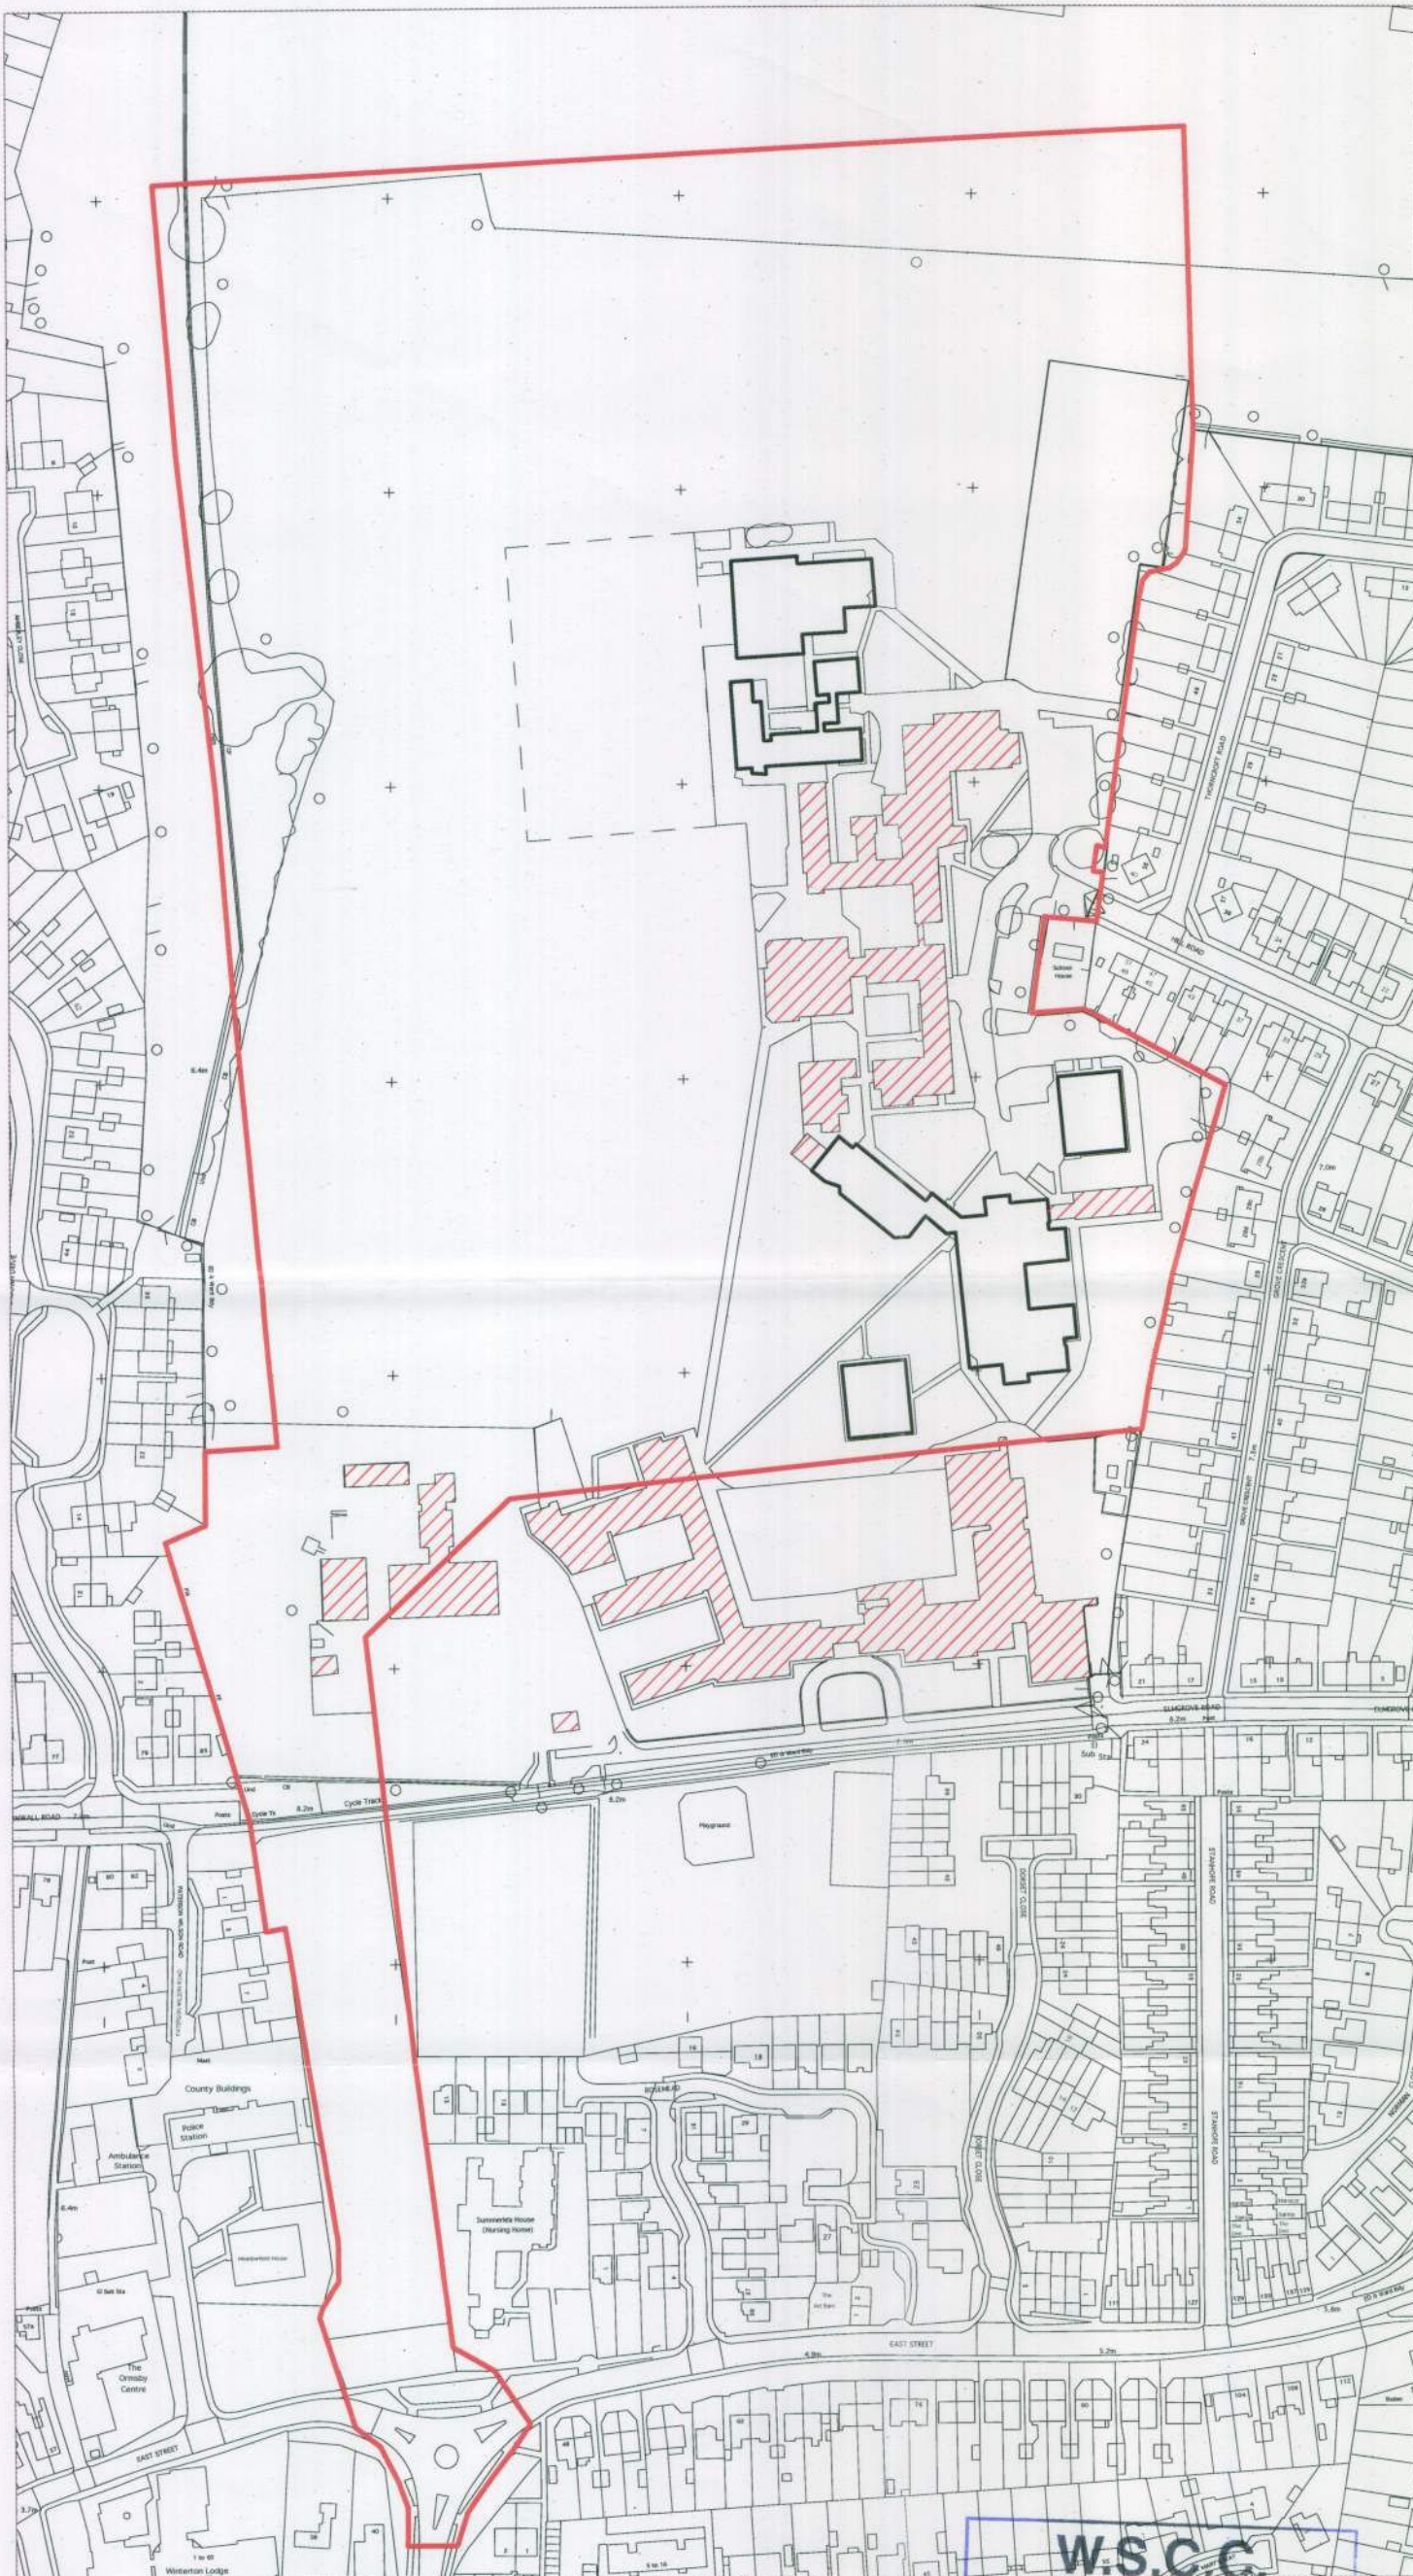

W.S.C.C.

06 AUG 2010

**COUNTY
DEVELOPMENT**