





Elevation 1 - North

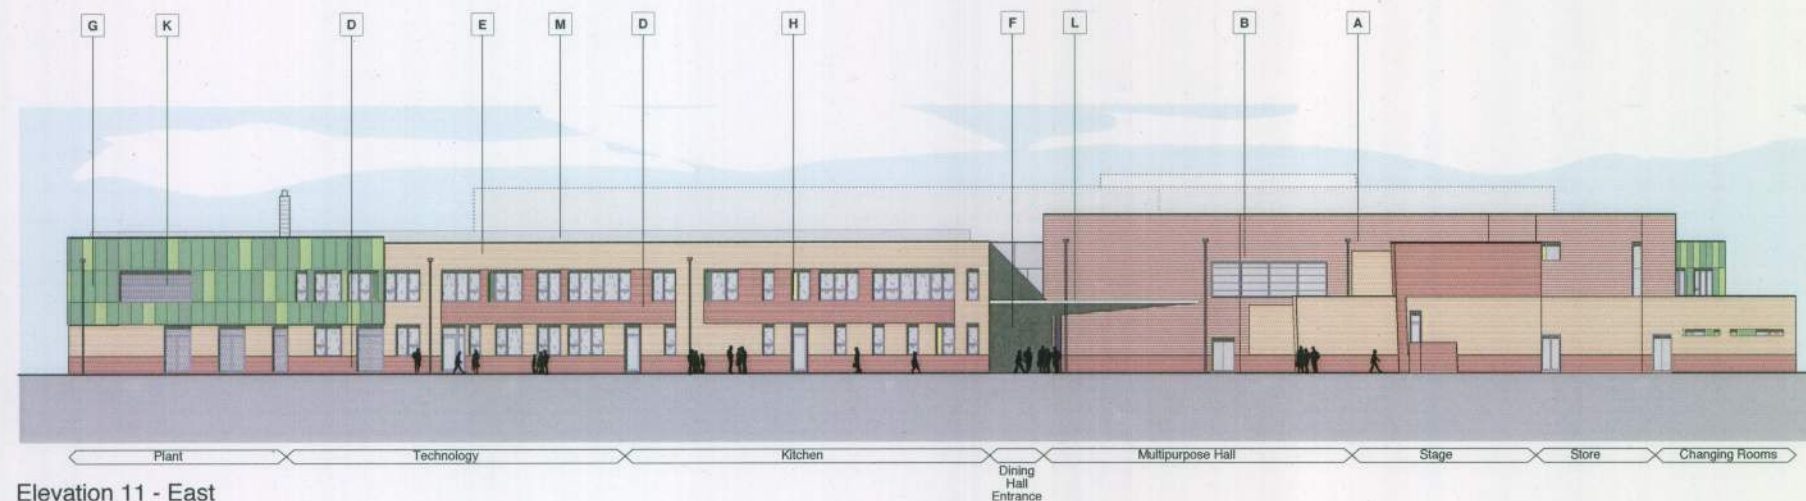


Elevation 11 - East

SPORTS HALL ELEVATIONS

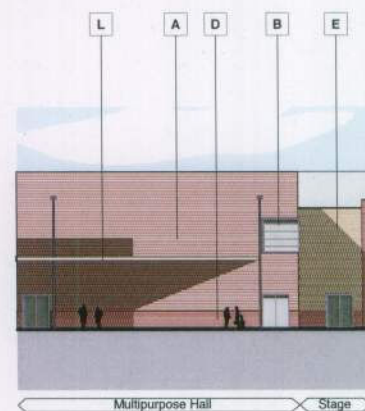


Elevation 12

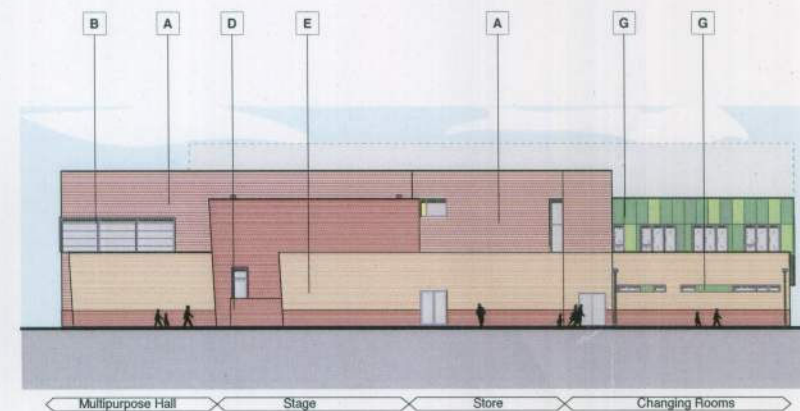

Elevation 13



Elevation 14

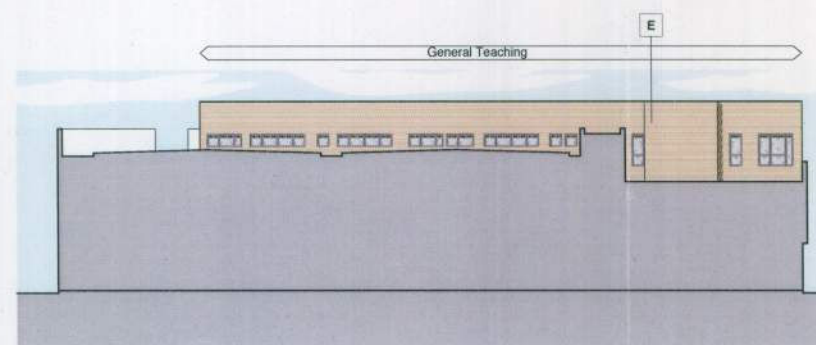

Elevation 15

MATERIALS KEY (COLOURS/FINISHES TO BE AGREED)

- A Horizontal banded cladding panels
- B Glazing units
- C Timber cladding
- D Brickwork (type 1)
- E Brickwork (type 2)
- F Curtain Walling
- G Coloured panelling
- H Coloured glazing
- J Coloured veneered pannelled rain screen
- K Louvers
- L Steel framed glass canopy
- M Trespa or similar plant screening


do not scale © architecture plb

revisions

- A: 23.07.2010 Issue WB
- B: 30.07.2010 Revised for Planning WB
- C: 05.08.2010 Revised stair / hall elevation WB



notes

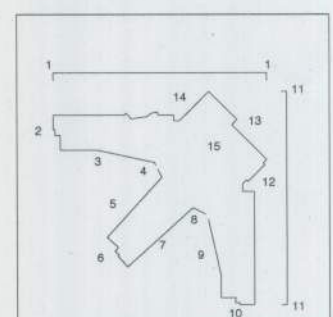

project
The Littlehampton Academy

drawing
**Elevations
Sheet 1**

scale @ A1 date
1: 250 16/07/2010

status
FOR PLANNING

drawn by checked by approved by
MH WB

job n° type series revision
2133_GAD_440010_C

St Thomas Street
Winchester
Hampshire
SO23 9HD
T: +44 (0) 1962 842200
F: +44 (0) 1962 842902

53 Great Suffolk Street
London
SE1 0DB
T: +44 (0) 20 7922 0500
F: +44 (0) 20 7922 0500
E: mail@architectureplb.com
W: www.architectureplb.com

architecture plb