



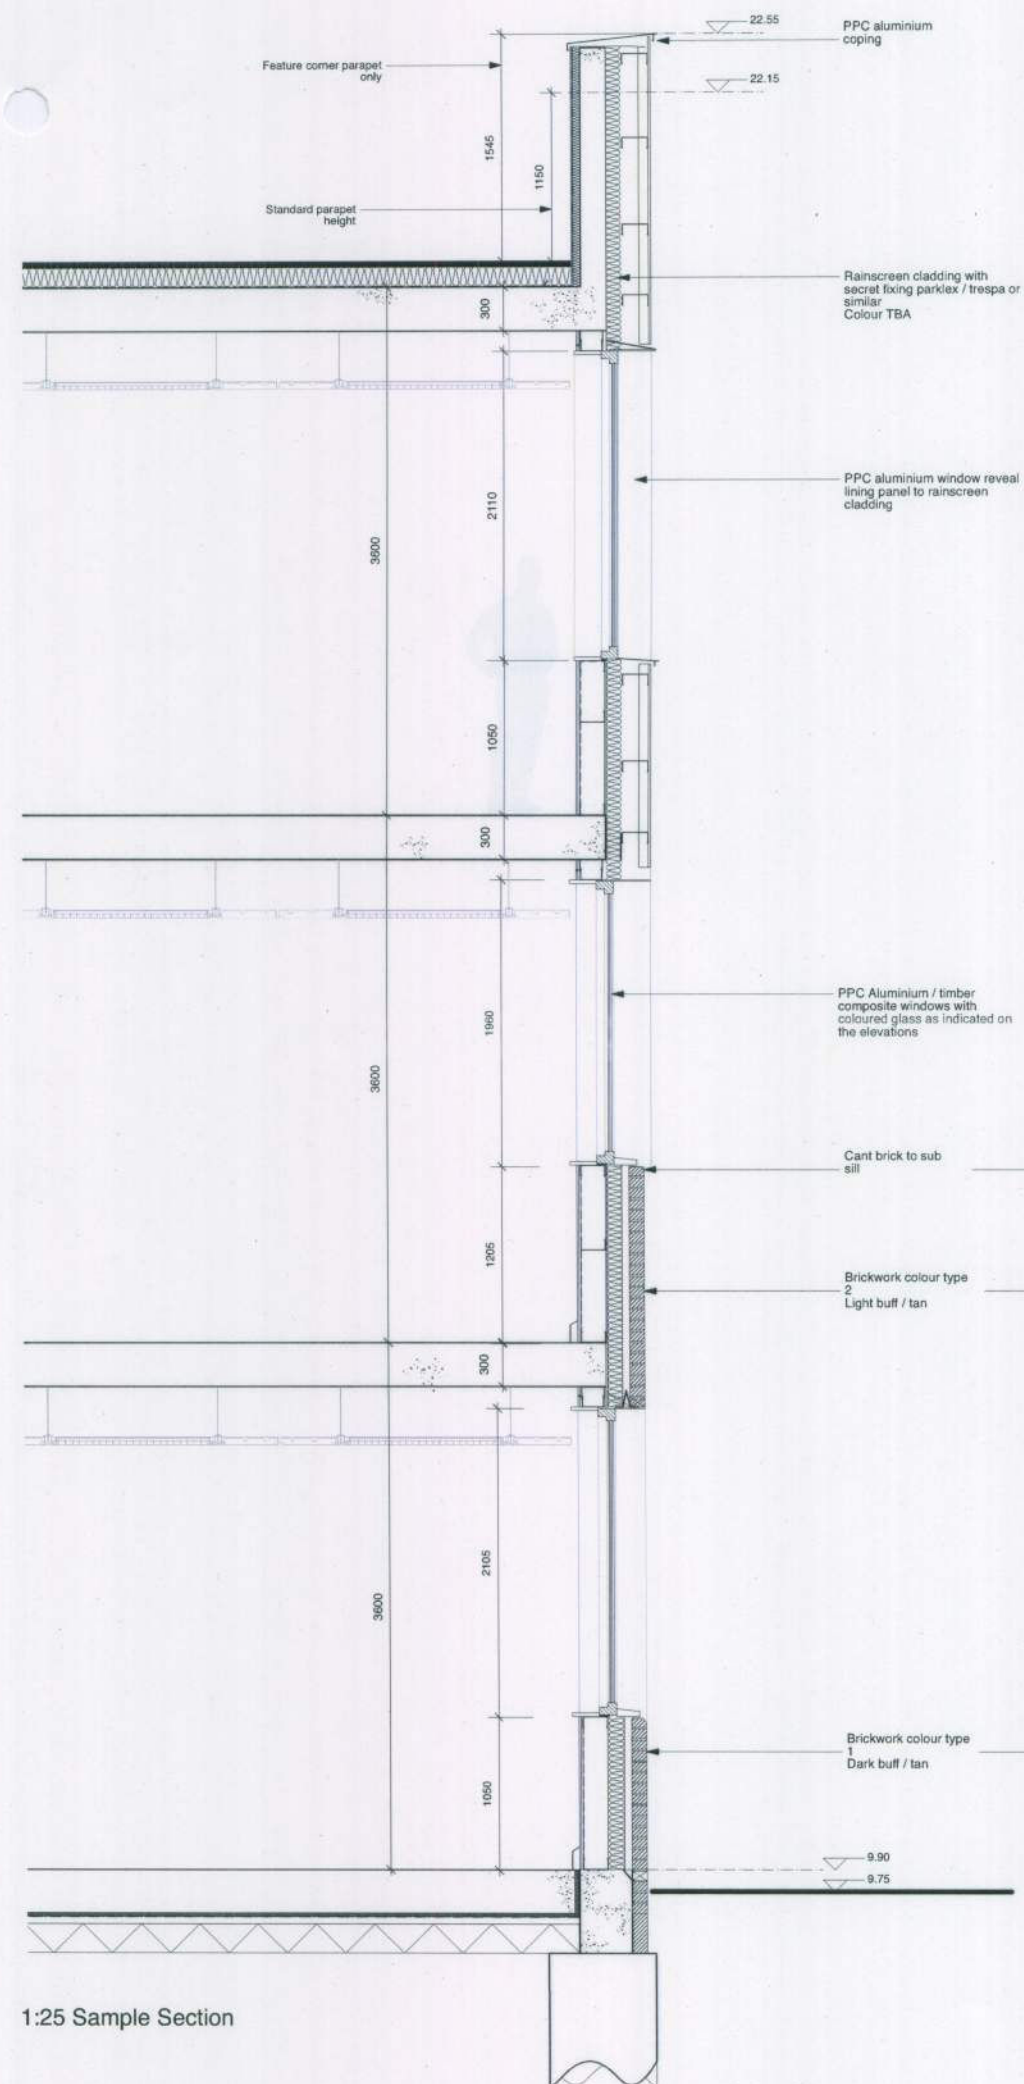

1:25 Sample Section

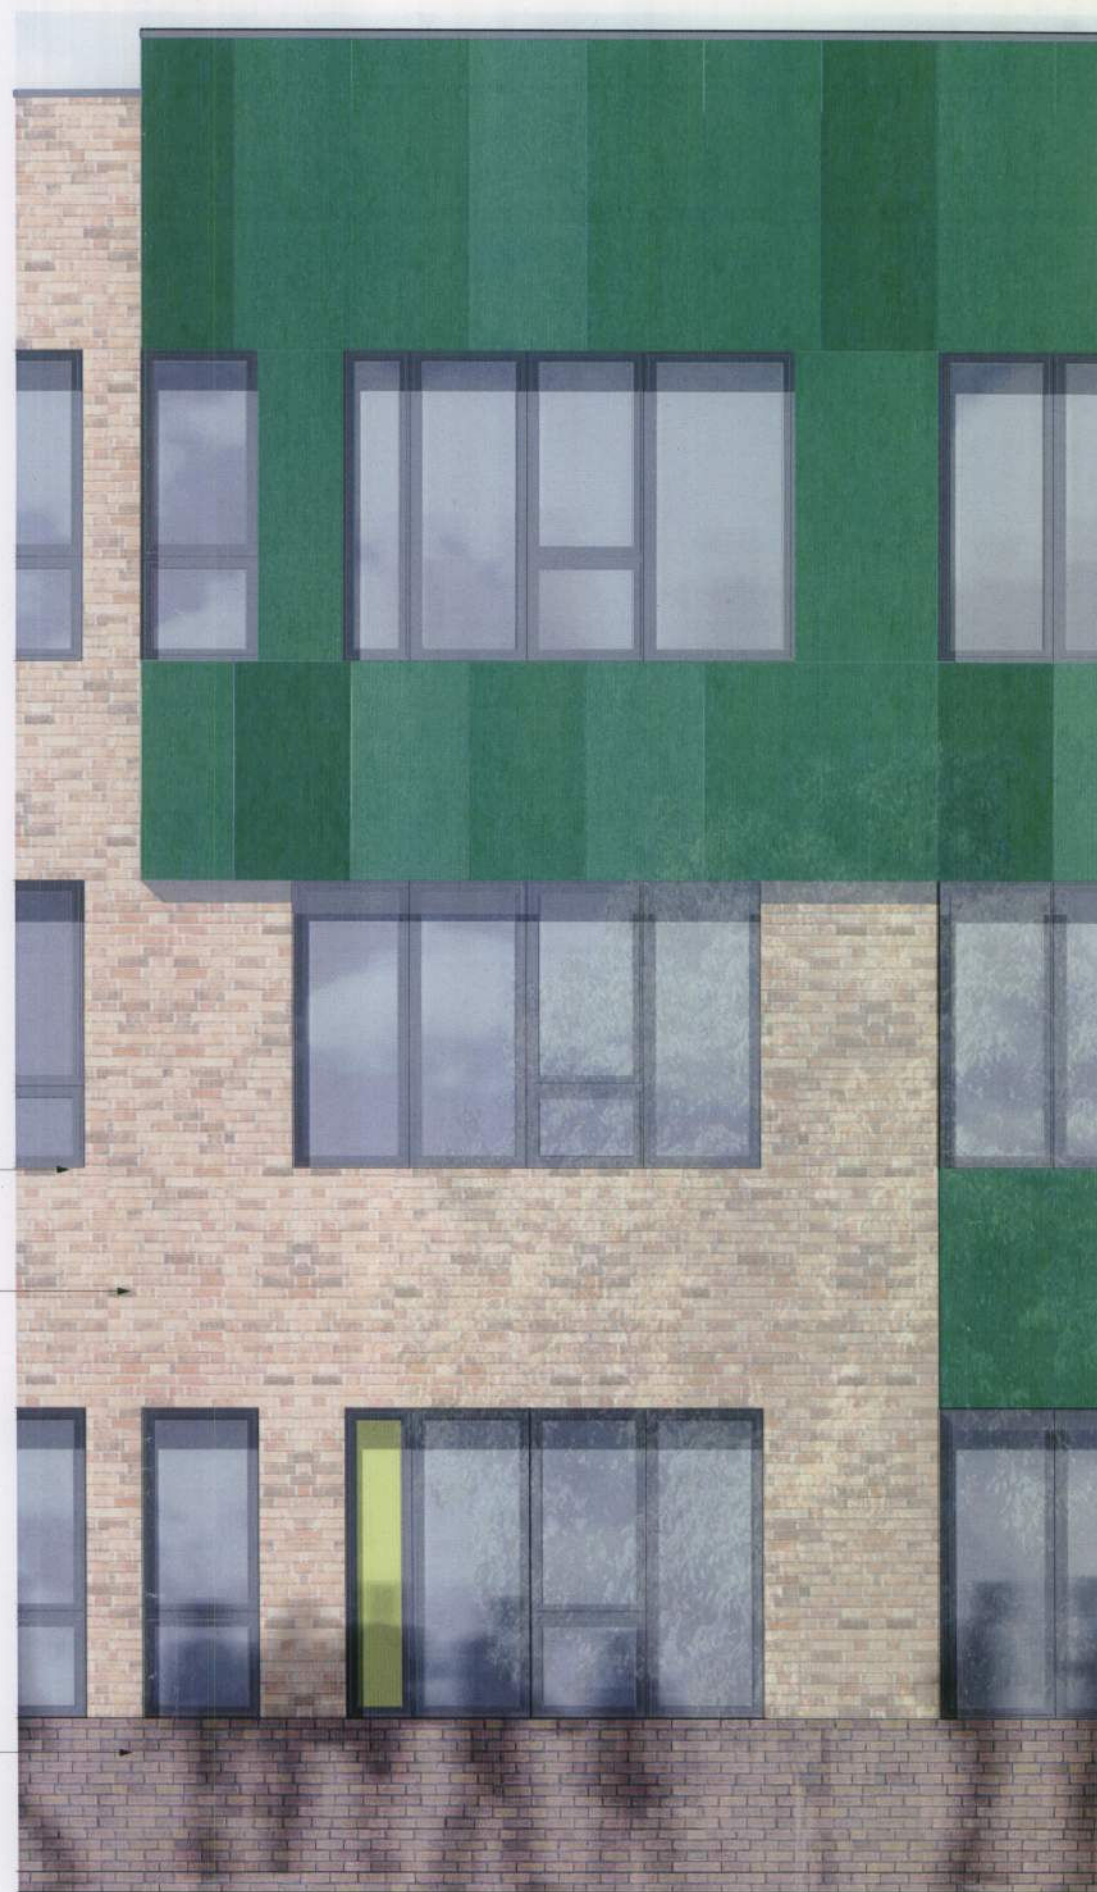


1:25 Sample Elevation

do not scale. © architecture plb

revisions
A: Window range Issue 25.07.10 WB
B: Planning Issue 30.07.10 WB



notes

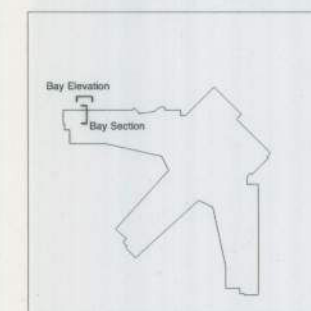

project
The Littlehampton Academy

drawing
Bay Section & Elevation

scale @ A1 date
1: 25 16/07/2010

status
FOR PLANNING

drawn by checked by approved by
WB WB AH

job n°_type_series_revision
2133_GAD_450010_B

St Thomas Street
Winchester
Hampshire
SO23 8HD
T: +44 (0) 1962 842200
F: +44 (0) 1962 840962

53 Great Suffolk Street
London
SE1 0GB
T: +44 (0) 20 7922 0500
F: +44 (0) 20 7922 0550
E: mail@architectureplb.com
W: www.architectureplb.com

architecture plb