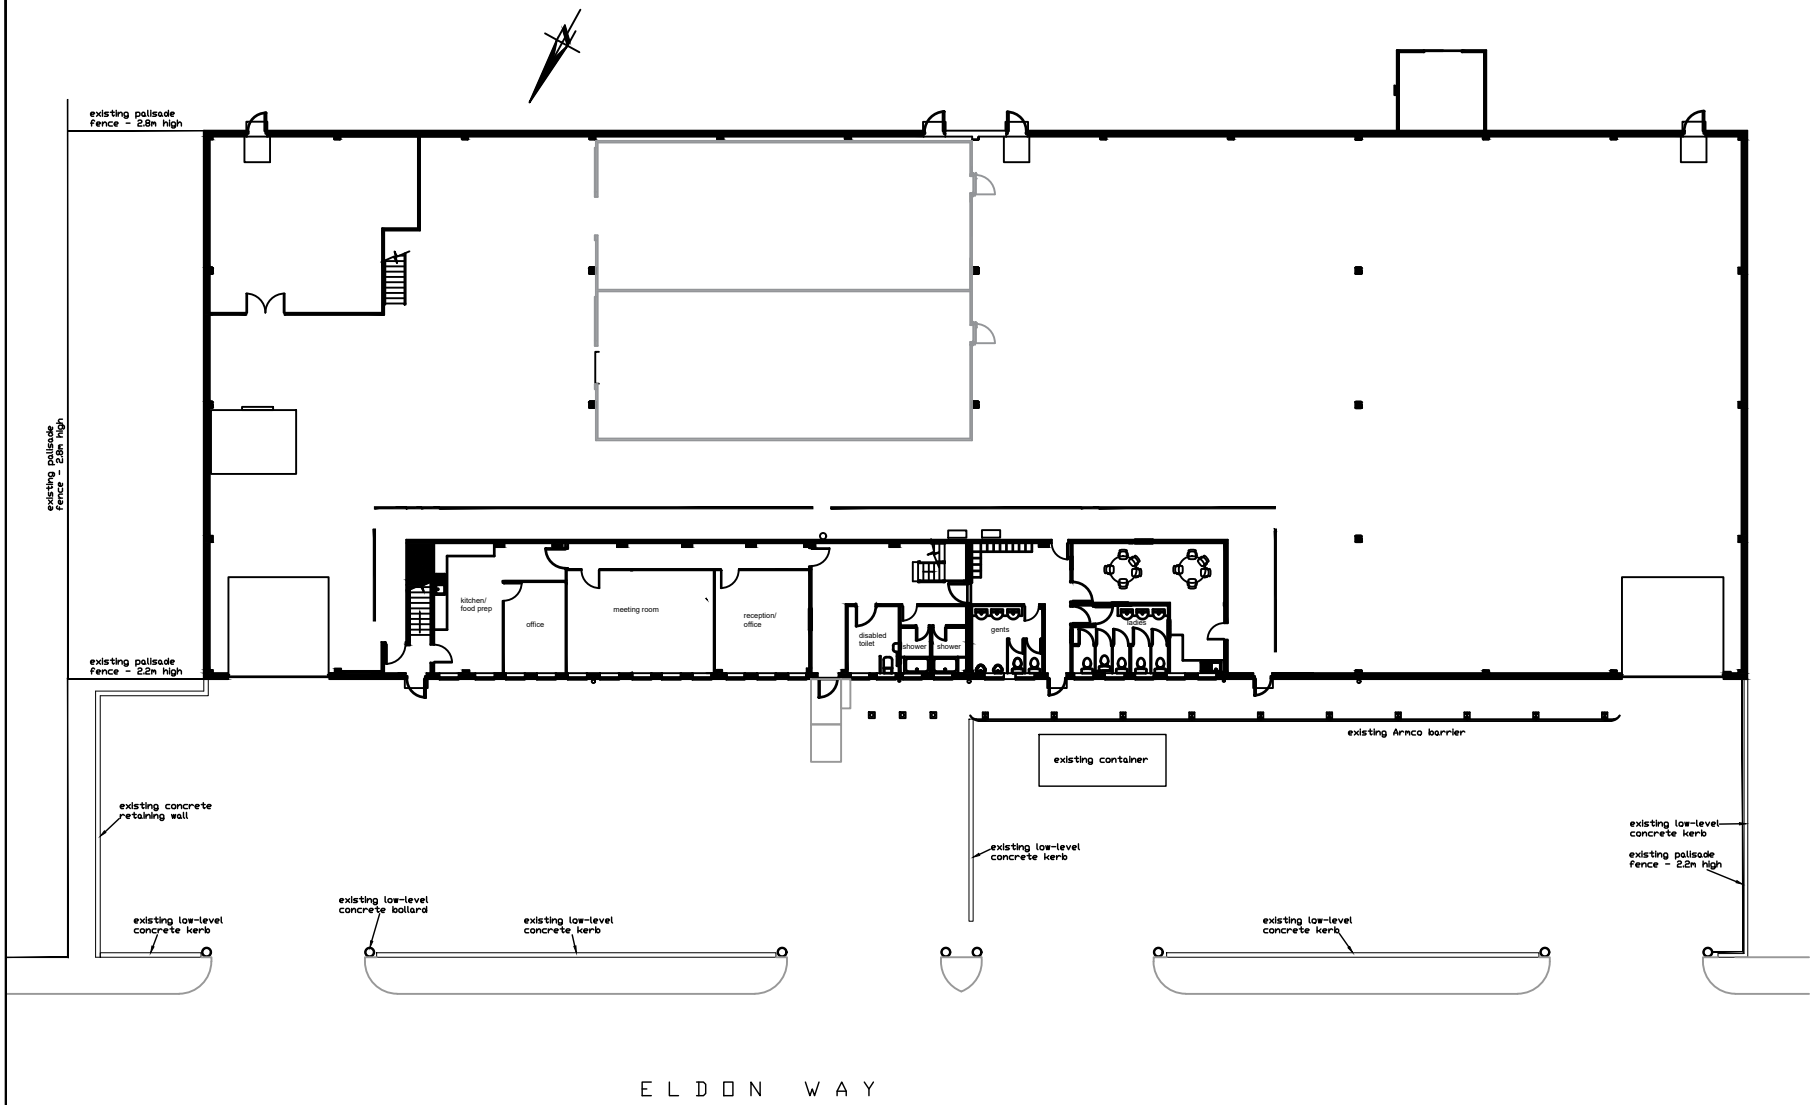

A1	BUILDING & CIVILS	
DRG No.	3910_D1001	1

THIS DESIGN IS THE PROPERTY OF L.E.S. AND IS NOT TO BE COMMUNICATED TO ANY THIRD PARTY NOR USED FOR ANY PURPOSE OTHER THAN THAT FOR WHICH IT WAS SUPPLIED.

NOTES:

1. TO BE READ IN CONJUNCTION WITH ALL ASSOCIATED DRAWINGS

PLANNING

Issue	Revision / Document ID	Sig.	Date
1	INITIAL ISSUE DOCUMENT ID 3910_294856 WH	WH	30-06-17

Title: EXISTING SITE PLAN

Client	BASF AGRICULTURAL SPECIALITIES		
Location	ELDON WAY, LITTLEHAMPTON	Scale	1:125
Project	SECURITY FENCING INSTALLATION	Date	30-06-17
		Drawn	WH

A1	BUILDING & CIVILS	
DRG No.	3910_D1001	1

THIS IS A CAD DRAWING DO NOT ALTER

lorien engineering solutions
A Division of GP Strategies Ltd.
Millennium Court, First Avenue,
Burton-on-Trent, Staffordshire. DE14 2WH.
Tel: 01283 485100 Fax: 01283 485101
e-mail: lorienengineering@gpstrategies.com
www.lorienengineering.com
consult • design • manage • construct

ARUN DISTRICT COUNCIL LU/255/17/PL