
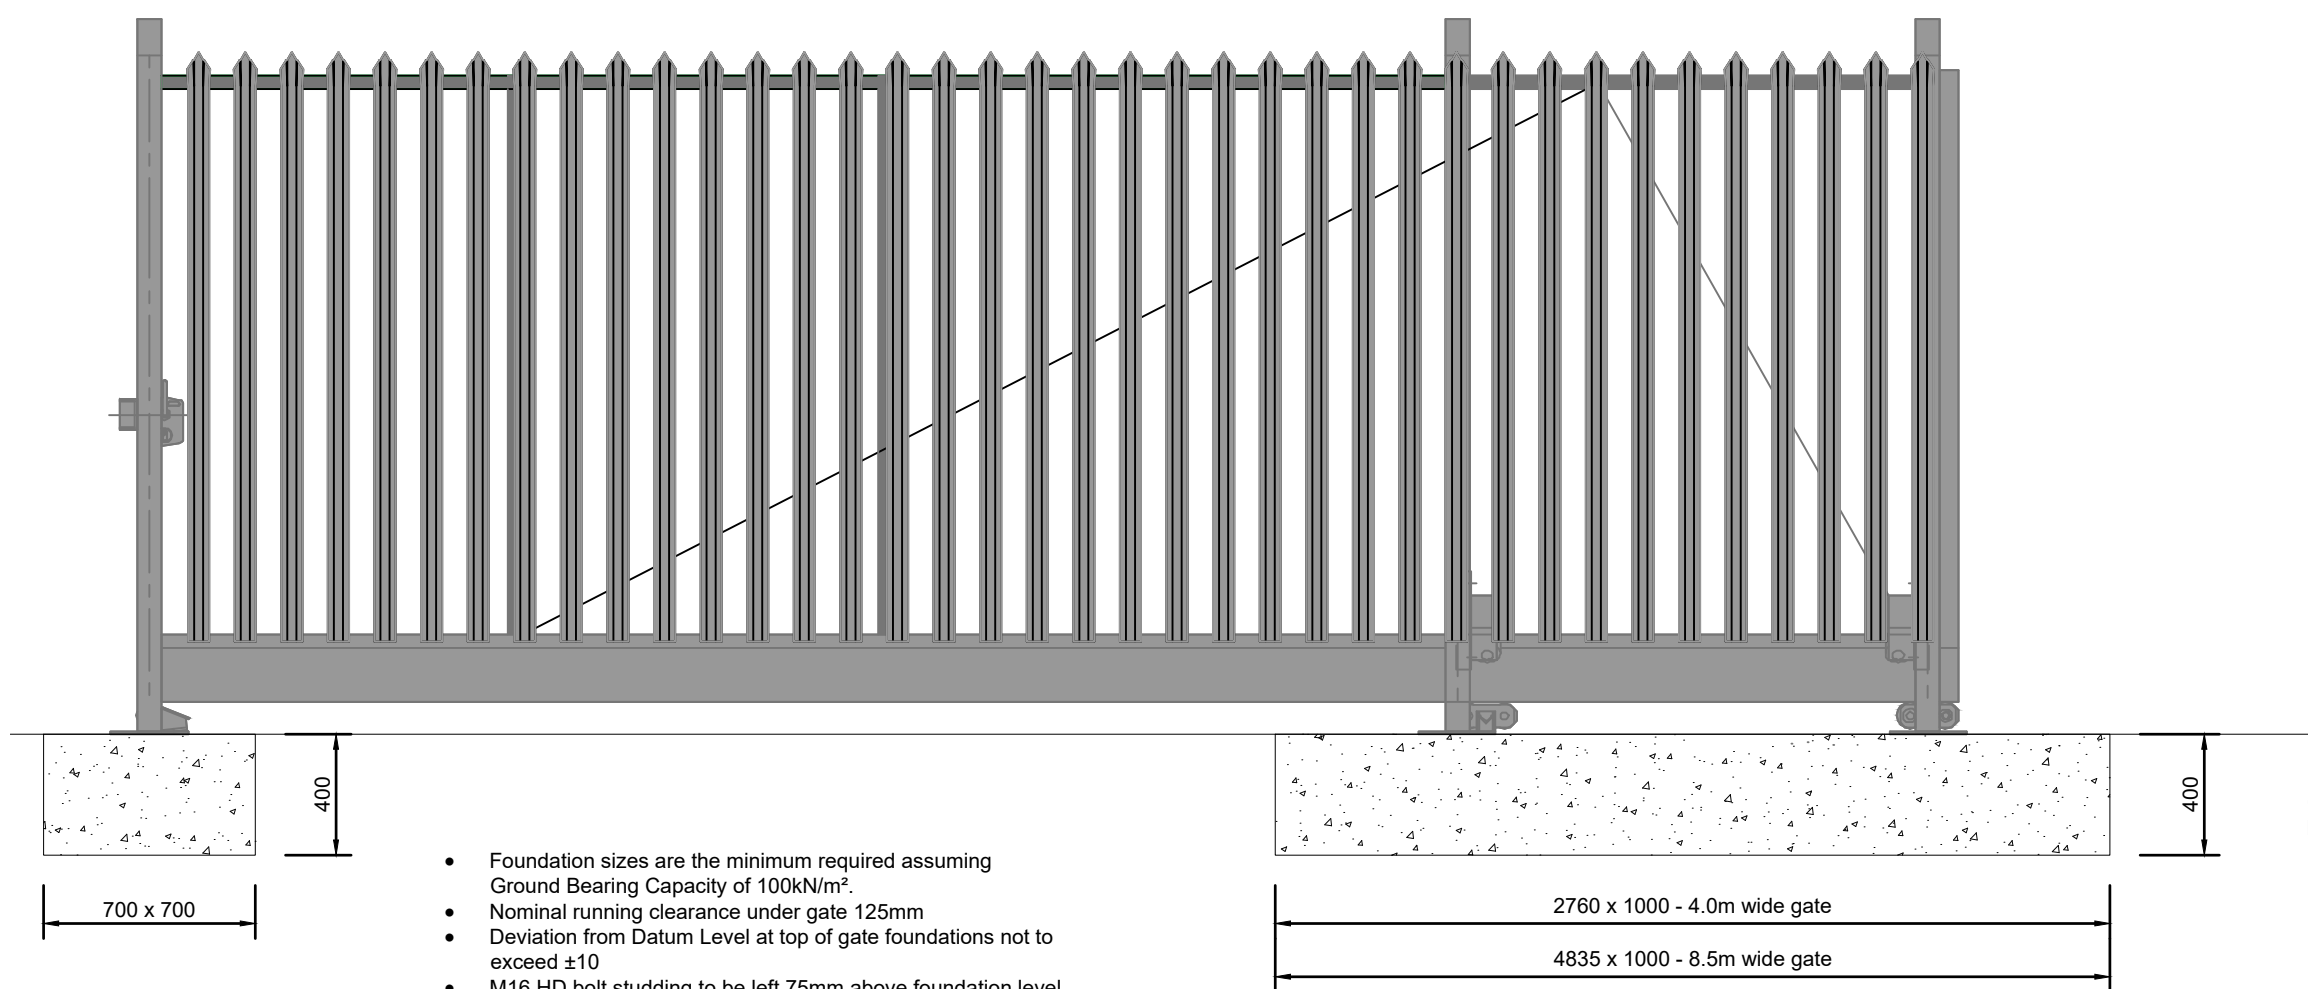
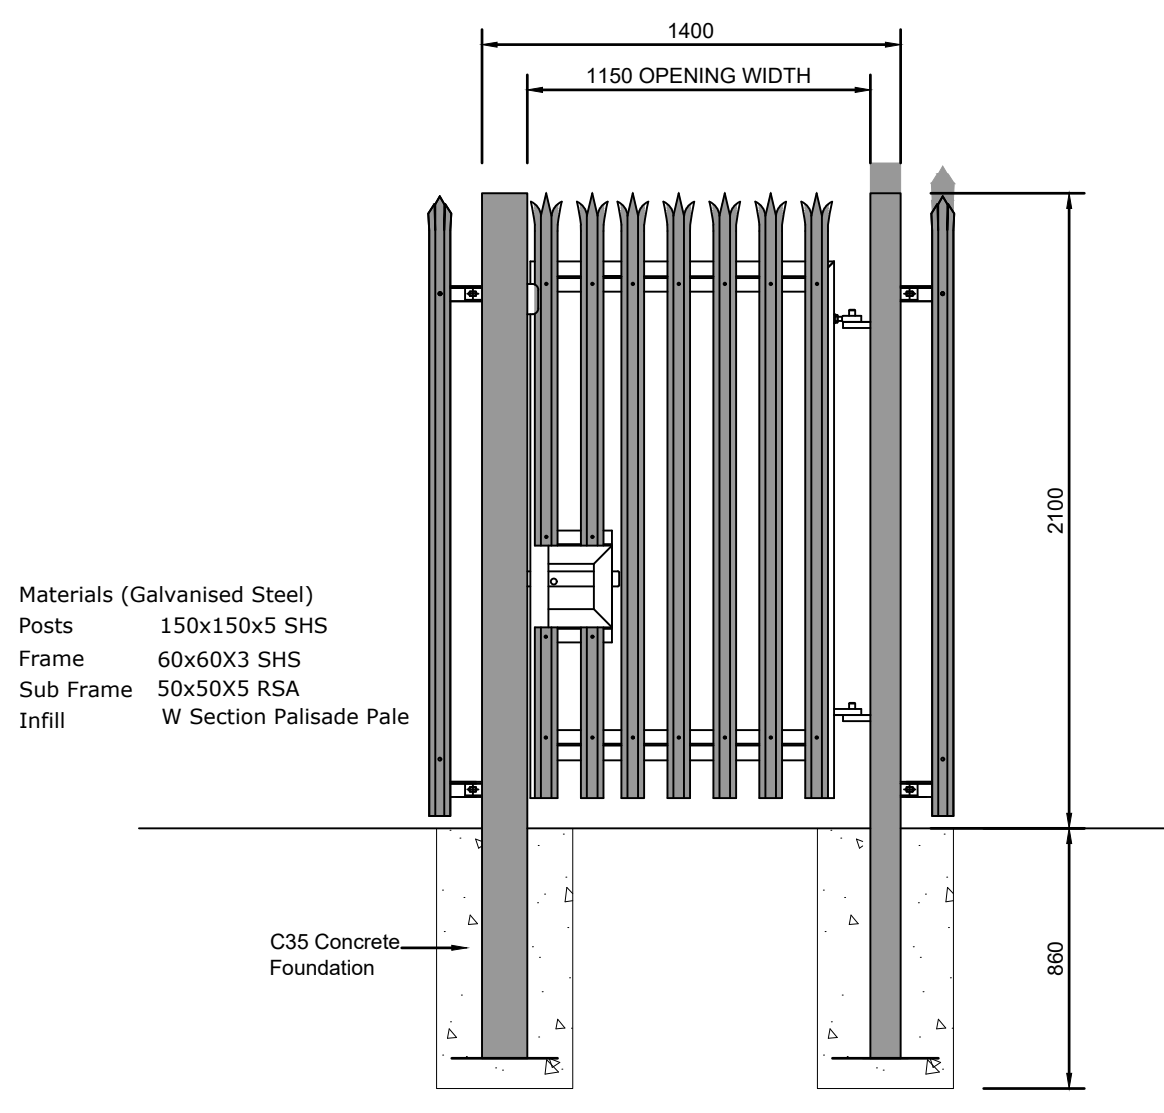
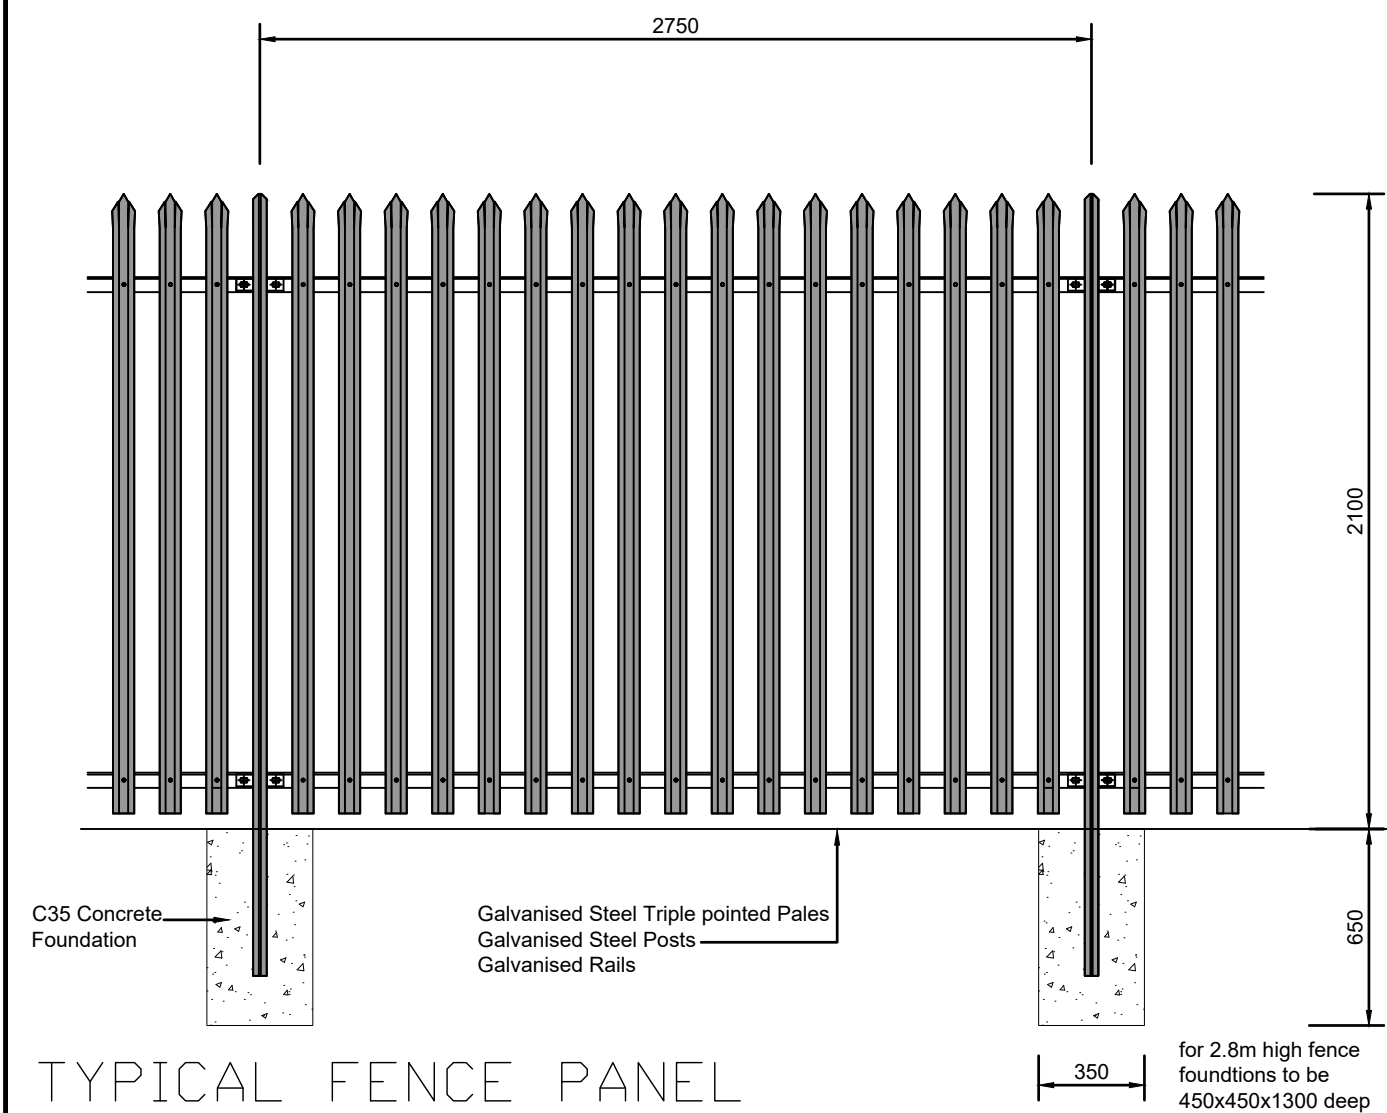
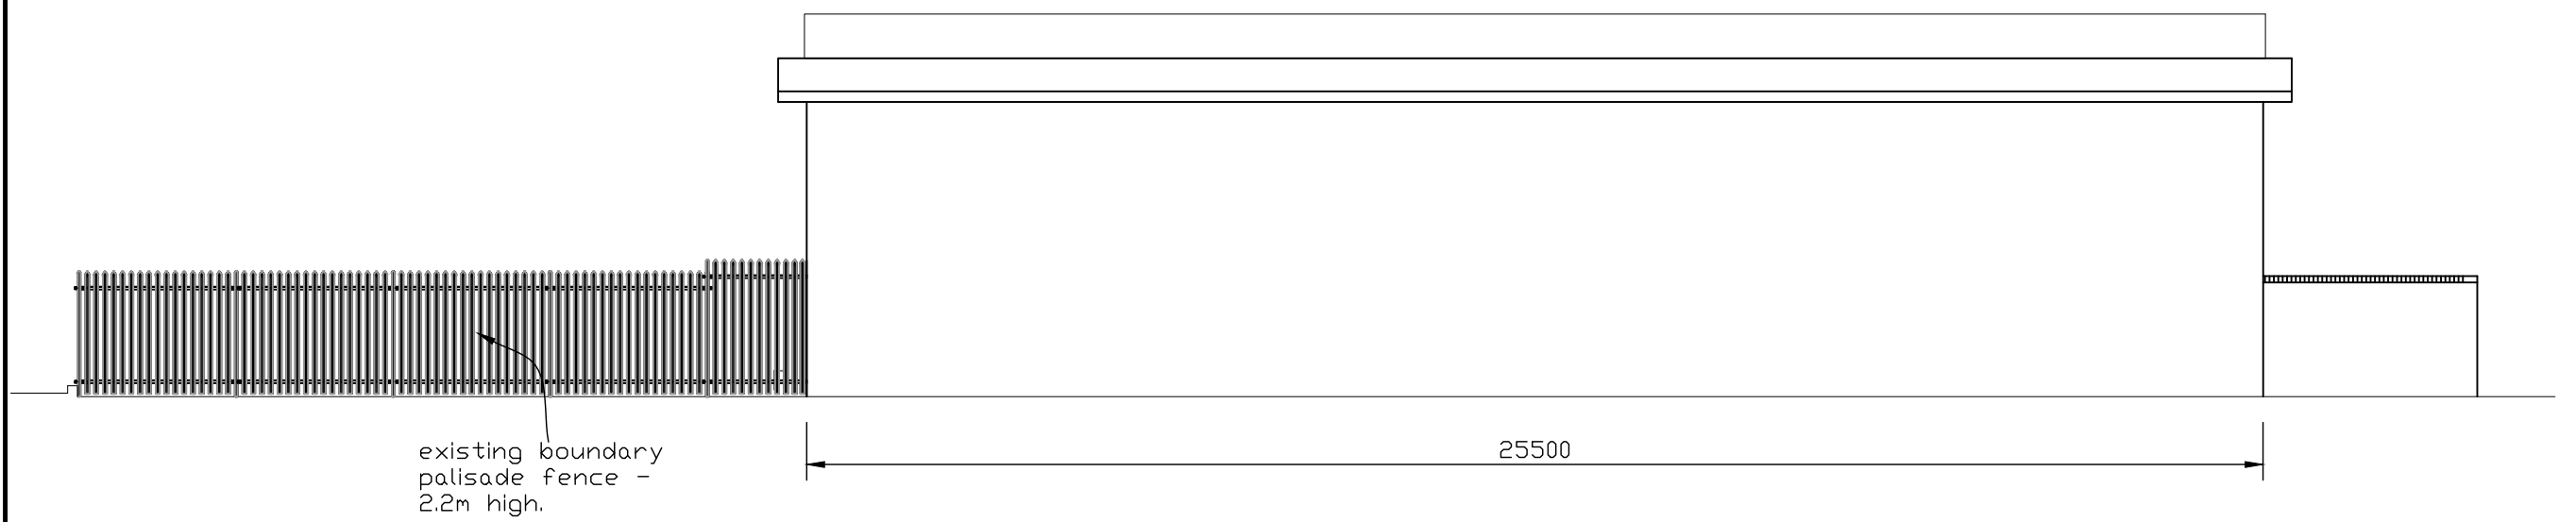
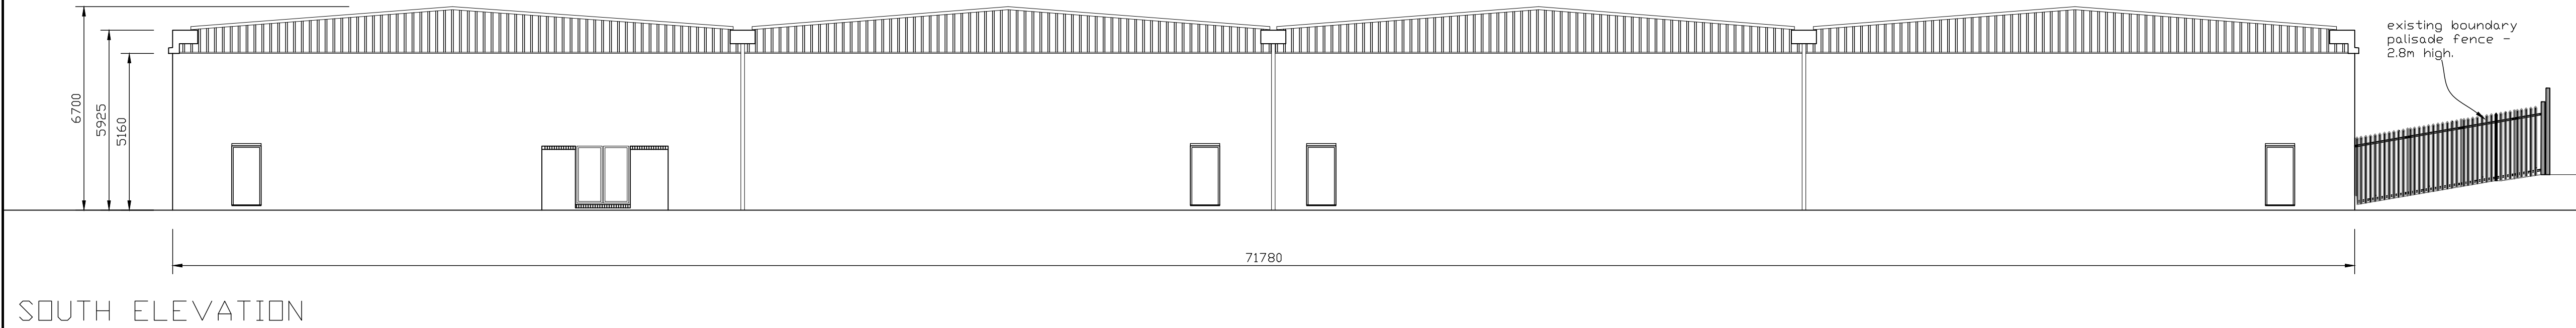
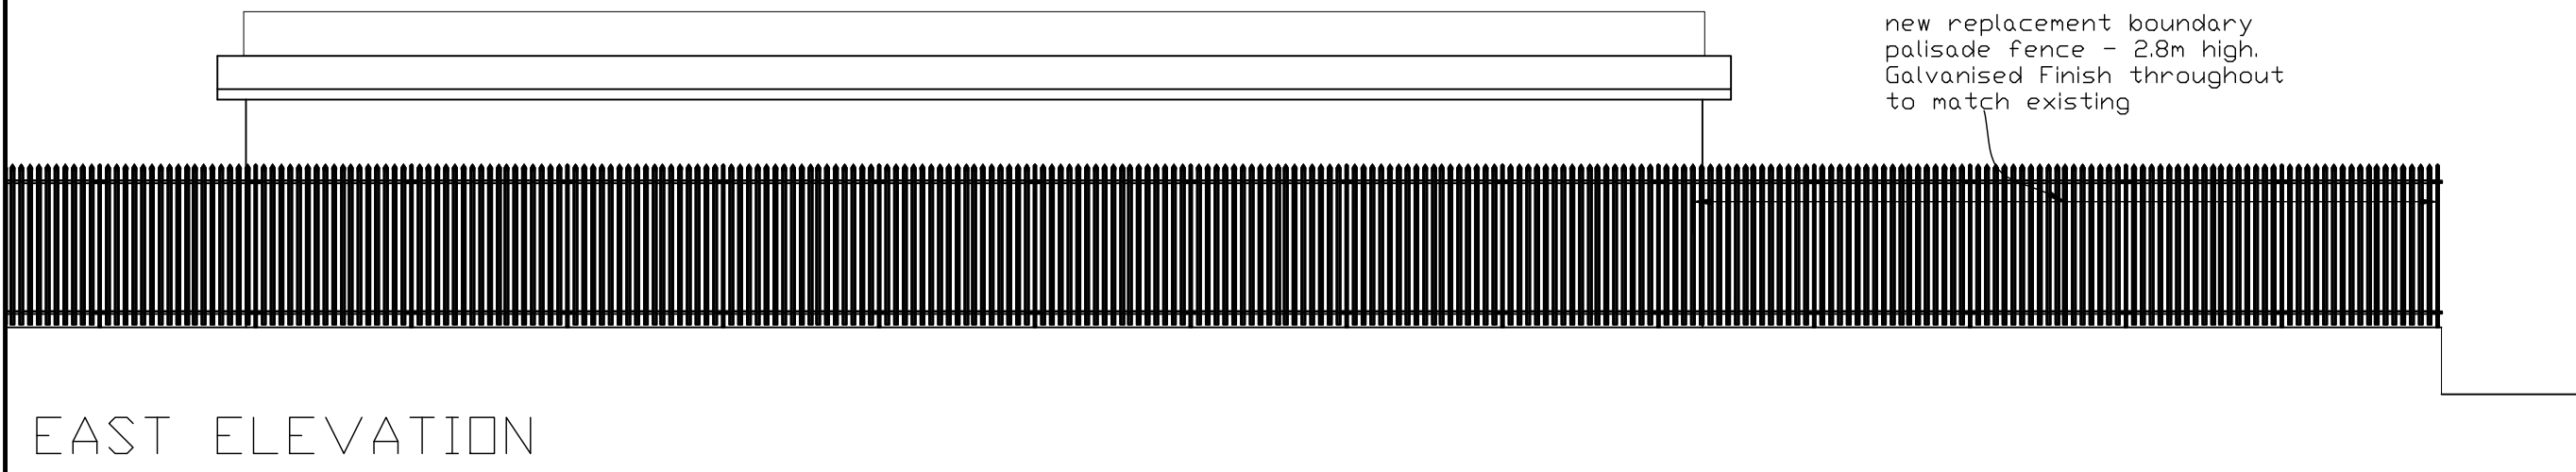


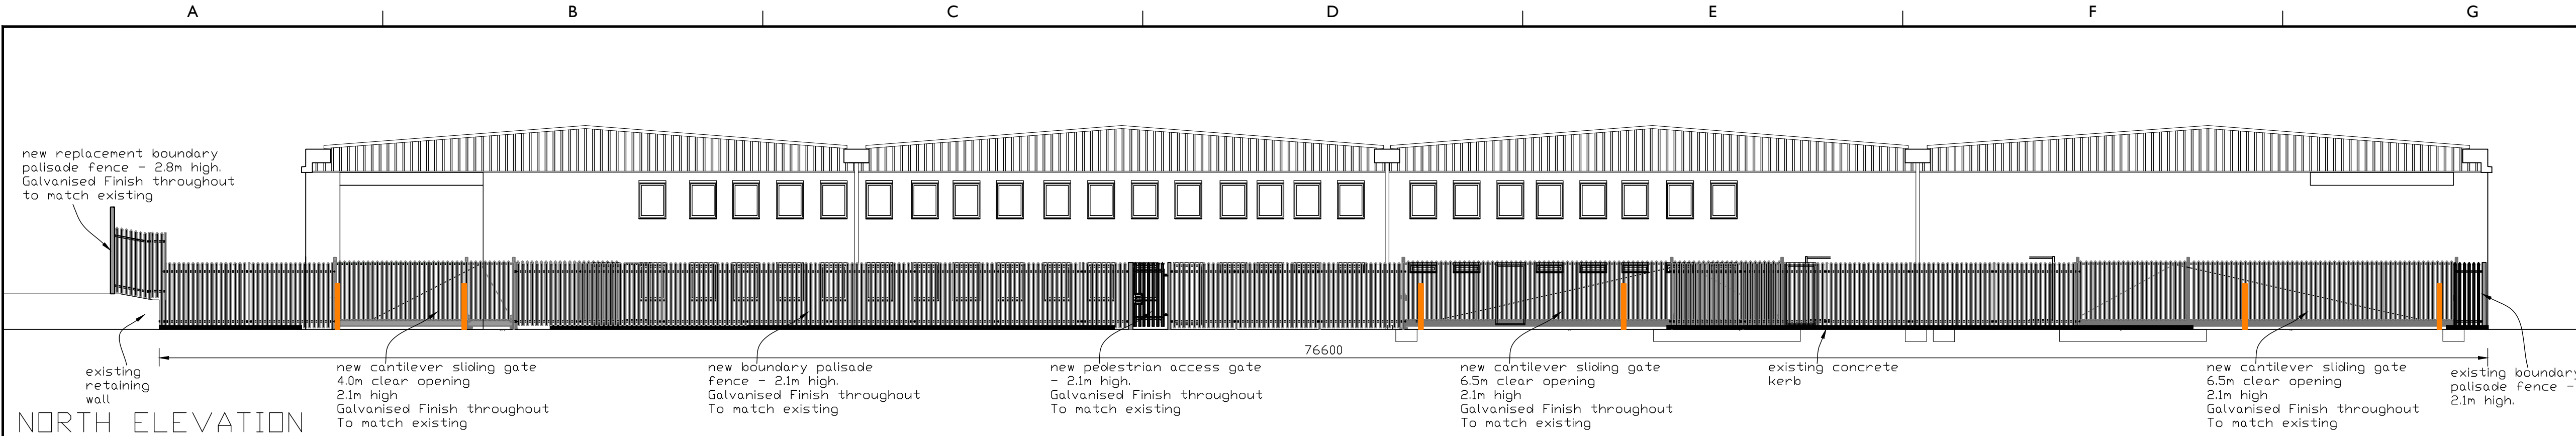

- Foundation sizes are the minimum required assuming Ground Bearing Capacity of 100kN/m².
- Nominal running clearance under gate 125mm
- Deviation from Datum Level at top of gate foundations not to exceed ±10
- M16 HD bolt studding to be left 75mm above foundation level
- M16 nuts should be installed above & below baseplates
- Allow 20mm grout for levelling posts
- All ducting to power/data supply to have draw cords installed
- Ducts to be 600mm depth including warning tape.
- All ducting must be installed to the gate portals
- Ducts should be 'anti-crush' flexible ducting with sweep bends, no elbows & allow for adequate access pits for servicing
- Supply to be 230V AC50Hz 1 Phase 13 AMP
- Mains supply must be connected, terminated into control cabinet and an electrical certificate raised. all to be installed in accordance with Part P of the Building Regulations and relevant Codes of Practice.

MATERIALS

- Portals: 80x80x3.6 SHS
- Running Tube: 1780 x 5 CHS
- Rails: 60 x40x 2 RHS
- Stiles: 60 x 60 x 2 SHS
- Pales: 25 x 25 x1.5 SHS
- Galvanised finish to BS EN ISO 1461

AI	BUILDING & CIVILS	
DRG No.	3910_D1004	2
THIS DESIGN IS THE PROPERTY OF L.E.S. AND IS NOT TO BE COMMUNICATED TO ANY THIRD PARTY NOR USED FOR ANY PURPOSE OTHER THAN THAT FOR WHICH IT WAS SUPPLIED.		

NOTES:

- TO BE READ IN CONJUNCTION WITH ALL ASSOCIATED DRAWINGS

PLANNING

2	SLIDING GATE SIZE INCREASED	WH	WH	07-06-17
1	INITIAL ISSUE	WH	WH	30-06-17
Issue	Revision / Document ID	Sig.	Date	

PROPOSED ELEVATIONS

Client	BASF AGRICULTURAL SPECIALITIES		
Location	ELDON WAY, LITTLEHAMPTON	Scale	1:125
Project	SECURITY FENCING INSTALLATION	Date	30-06-17
		Drawn	WH

AI	BUILDING & CIVILS	
DRG No.	3910_D1004	2

THIS IS A CAD DRAWING DO NOT ALTER

lorien engineering solutions
A Division of GP Strategies Ltd.
Millennium Court, First Avenue,
Burton-on-Trent, Staffordshire. DE14 2WH.
Tel: 01283 485100 Fax: 01283 485101
e-mail: lorienengineering@gpstrategies.com
www.lorienengineering.com
consult • design • manage • construct