


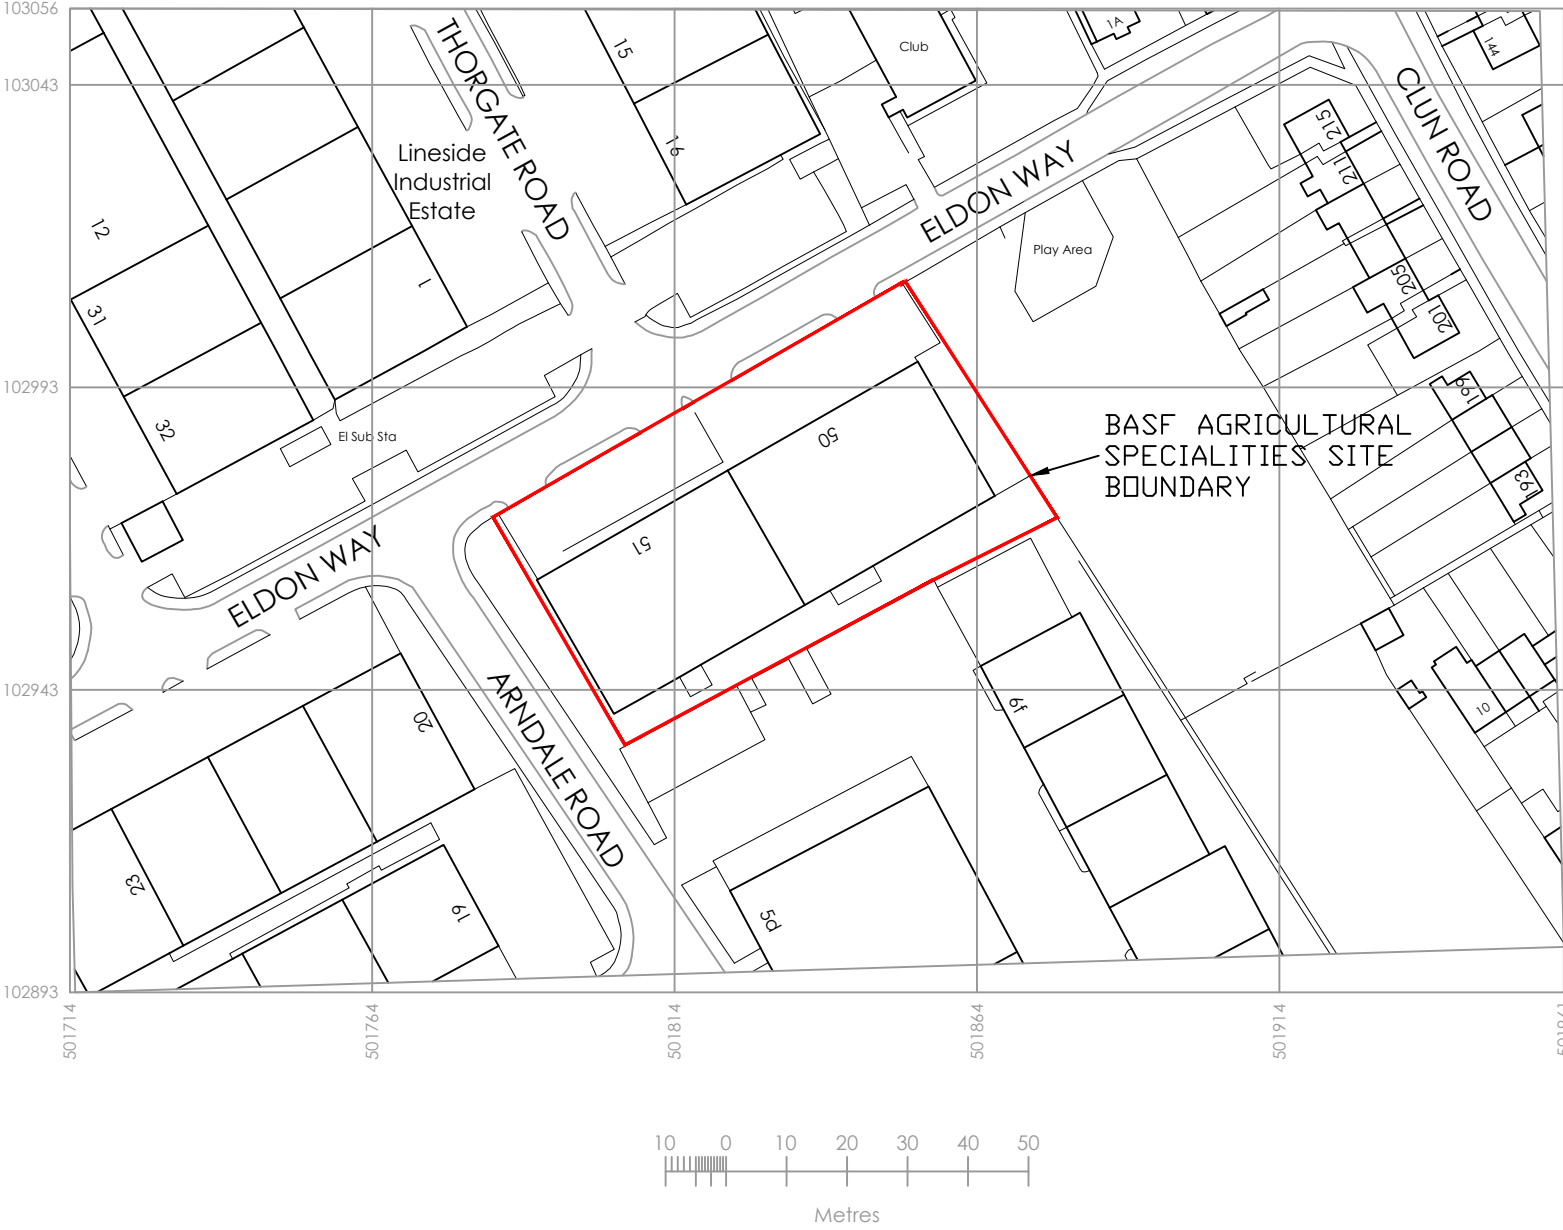

A3	BUILDING & CIVILS	
DRG No.	3910_D1005	1
THIS DESIGN IS THE PROPERTY OF L.E.S. AND IS NOT TO BE COMMUNICATED TO ANY THIRD PARTY NOR USED FOR ANY PURPOSE OTHER THAN THAT FOR WHICH IT WAS SUPPLIED.		

PLANNING

1	INITIAL ISSUE DOCUMENT ID:3910_296973	WH	WH	11-07-17
Issue	Revision / Document ID	Sig.	Date	

Title:
LOCATION PLAN

Client	BASF AGRICULTURAL SPECIALITIES		
Location	ELDON WAY, LITTLEHAMPTON	Scale	1:1250
Project	SECURITY FENCING INSTALLATION	Date	11-07-17
		Drawn	WH

A3	BUILDING & CIVILS	
DRG No.	3910_D1005	1

THIS IS A CAD DRAWING DO NOT ALTER

lorien engineering solutions

A Division of GP Strategies Ltd.
Millennium Court, First Avenue,
Burton-on-Trent, Staffordshire. DE14 2WH.
Tel: 01283 485100 Fax: 01283 485101
e-mail: lorienengineering@gpstrategies.com
www.lorienengineering.com



consult • design • manage • construct