


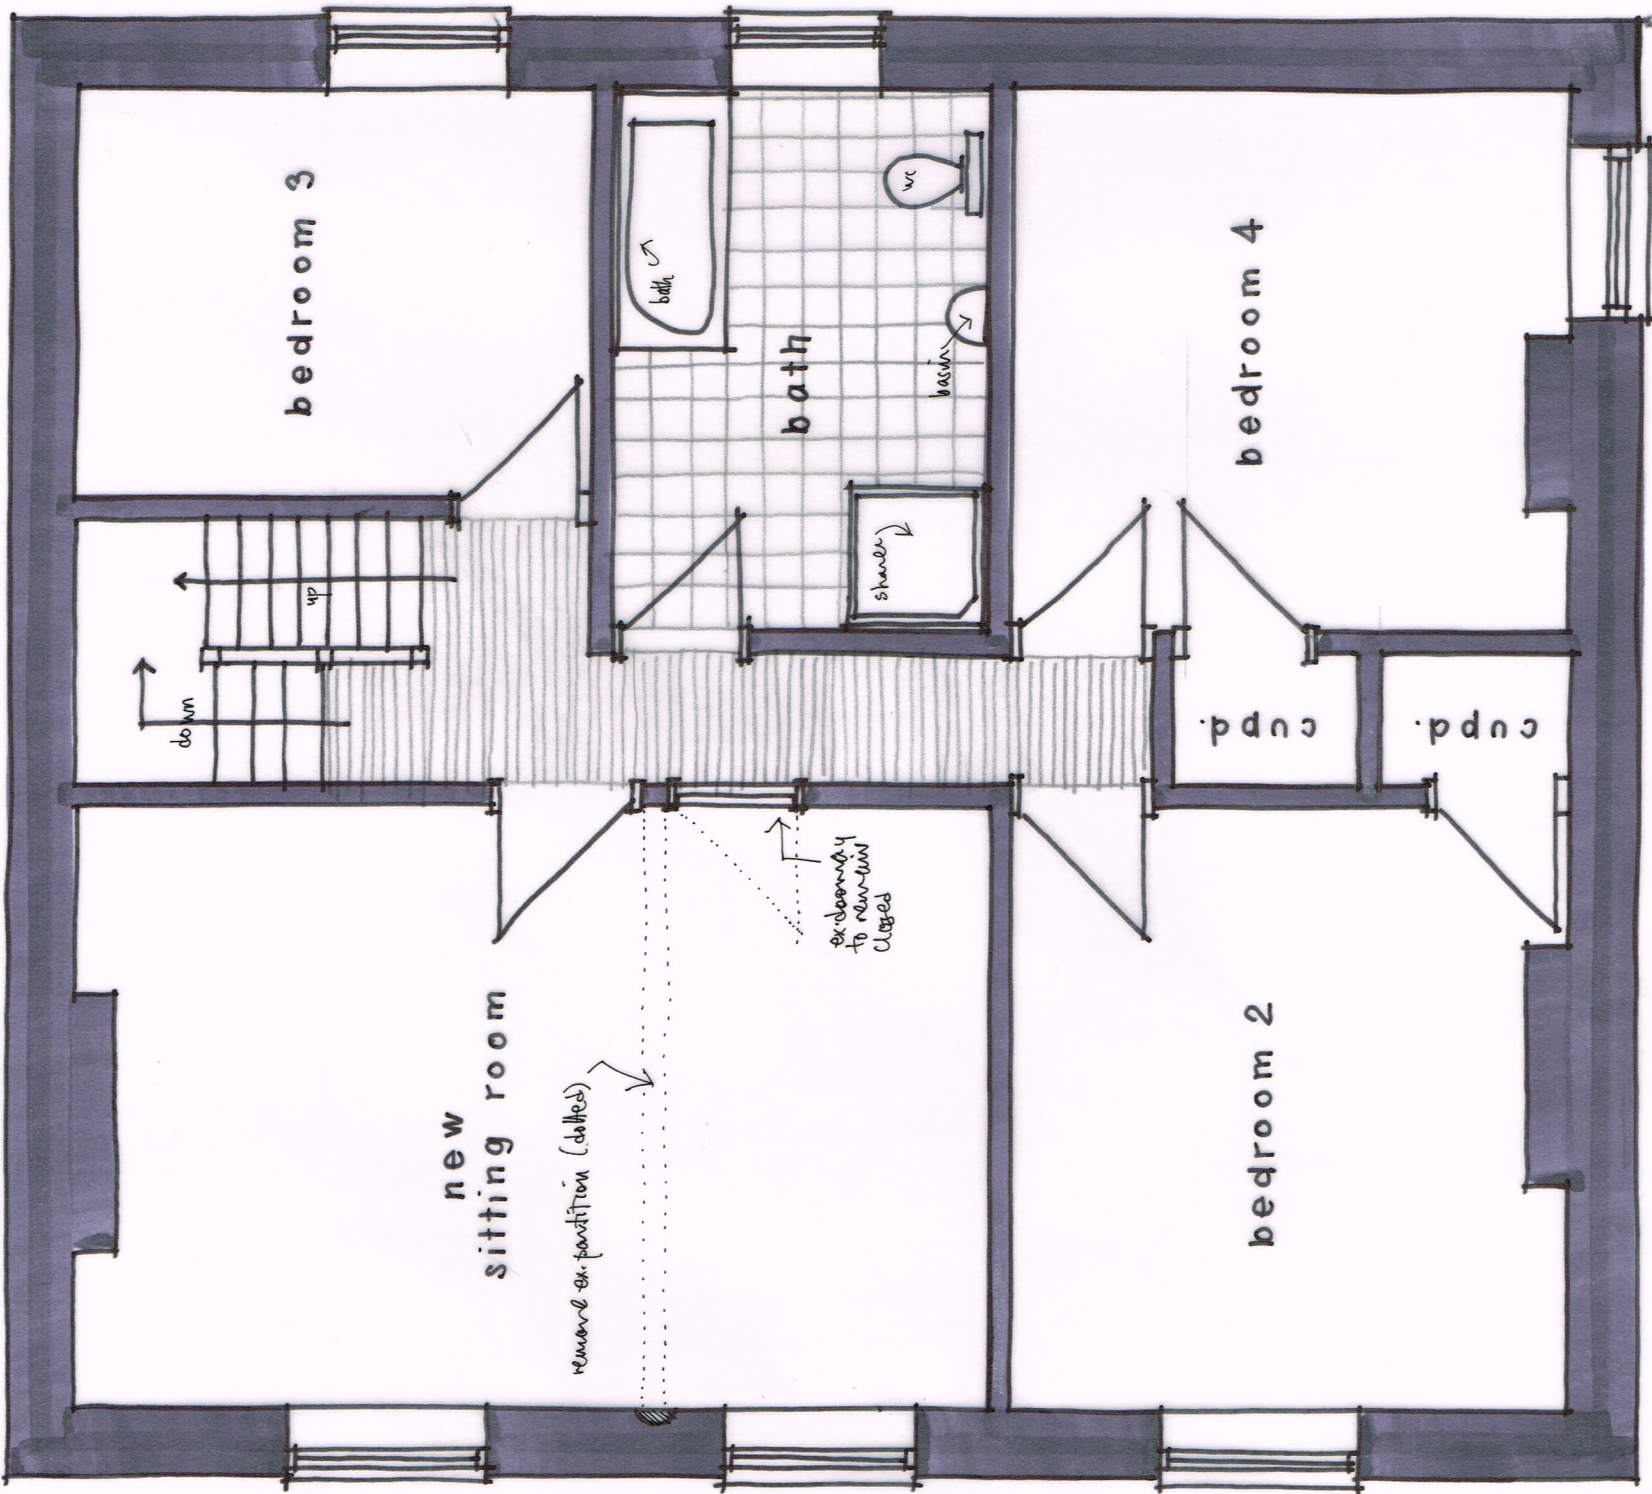

1st FLOOR PLAN 1:50@ A3

