



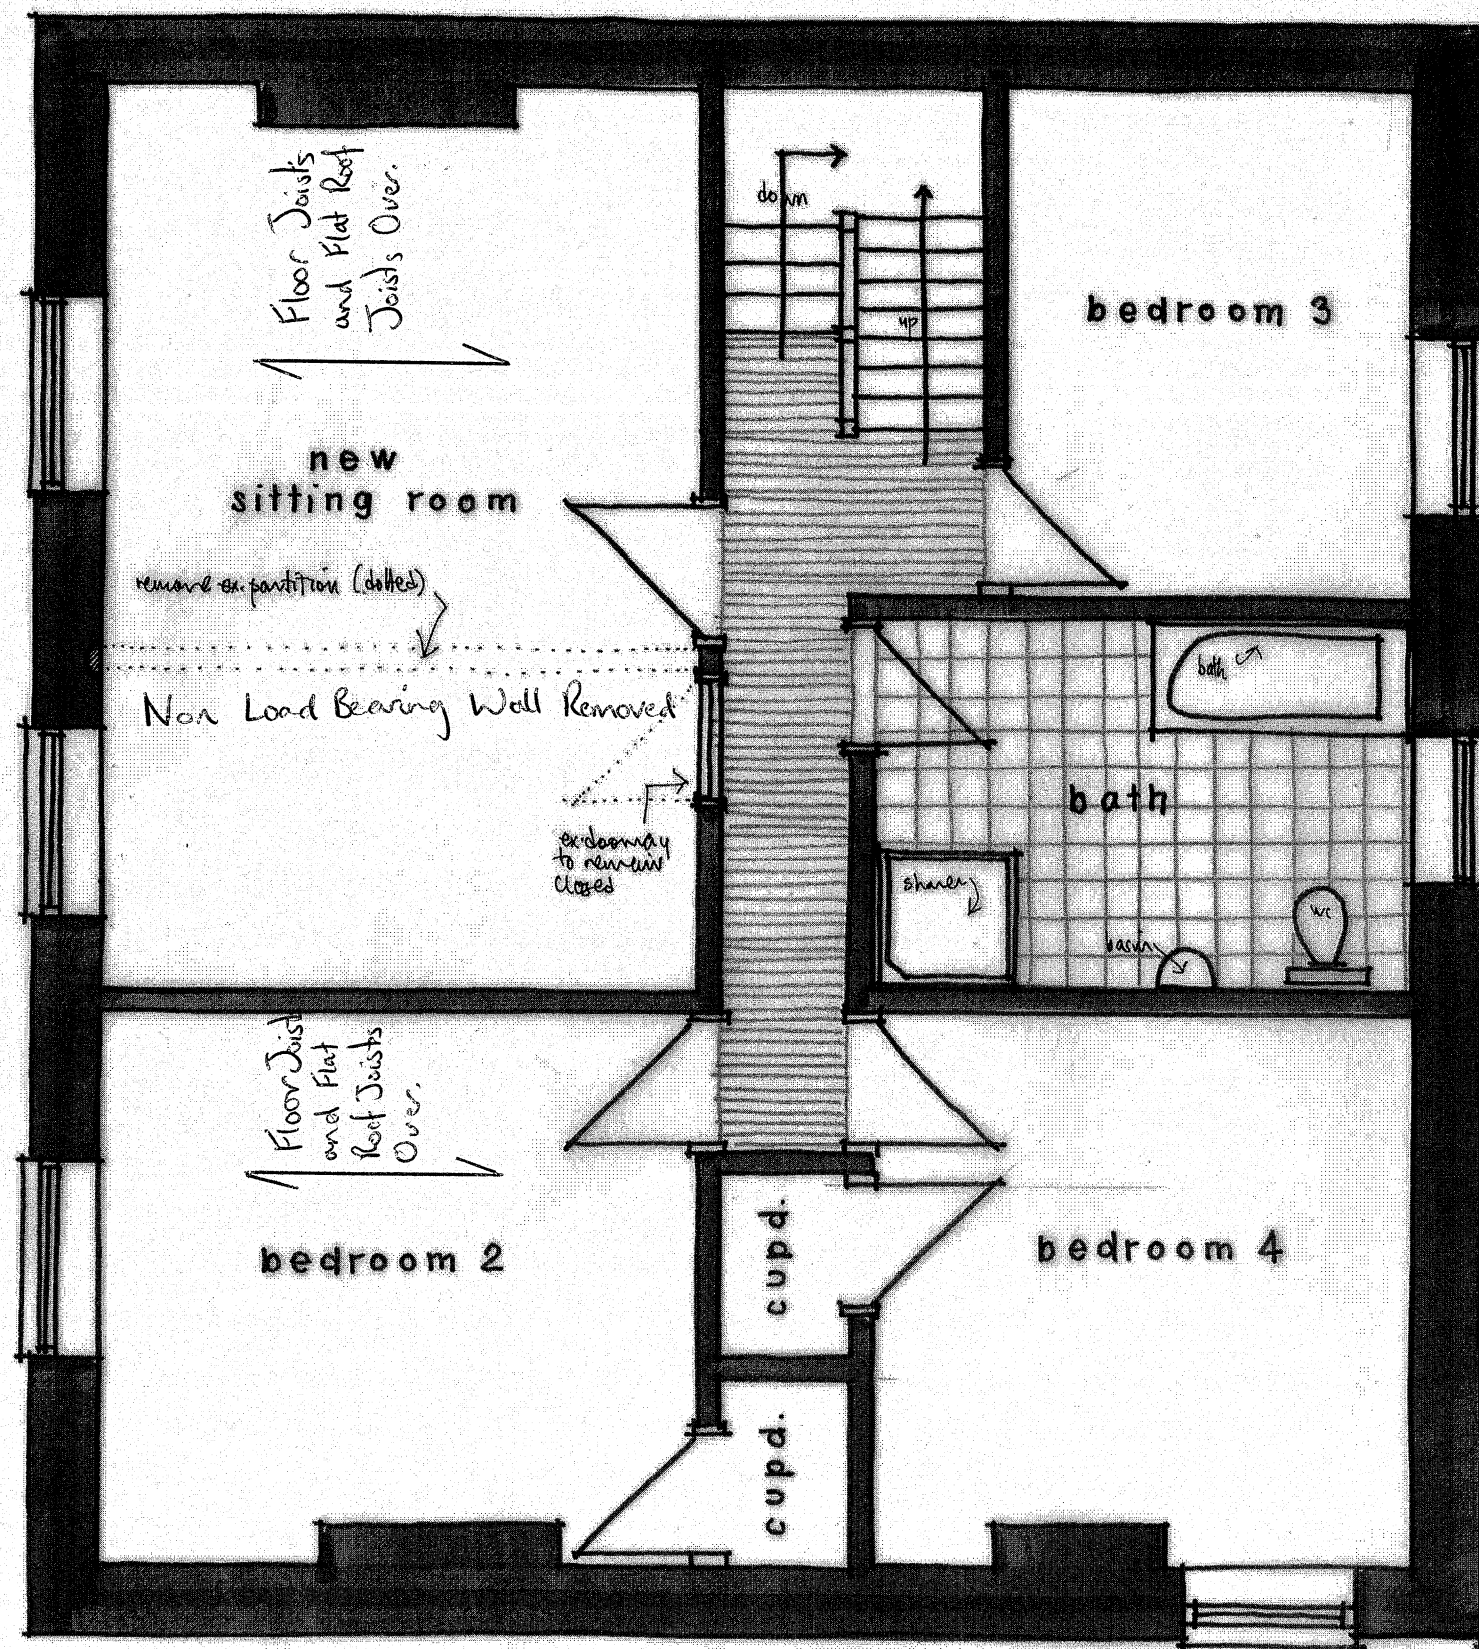

1st FLOOR PLAN 1:50@ A3

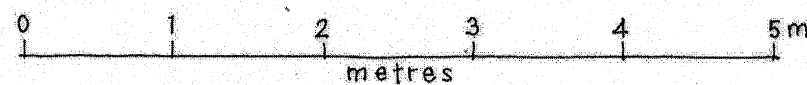

51836 / SK01
Dixon Hurst Mark Up
June 17.

12 RIVER ROAD, LITTLEHAMPTON
Proposals 02

May 2017