




Note:
Do not scale this drawing except for
Planning purposes

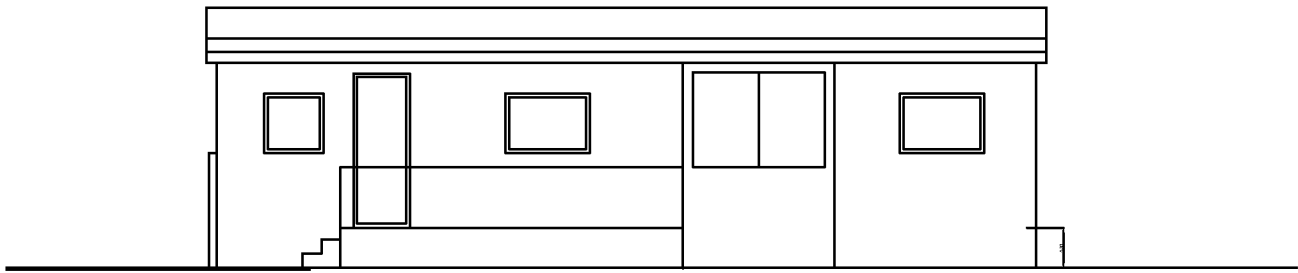


Existing East

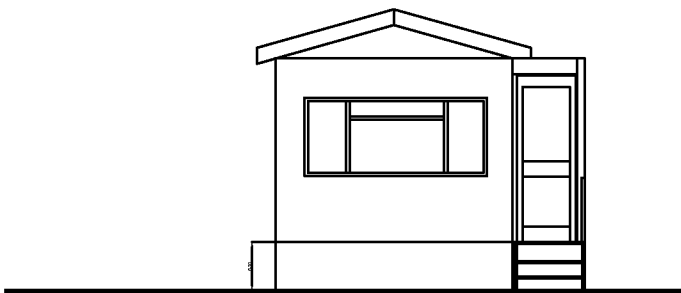


Existing South

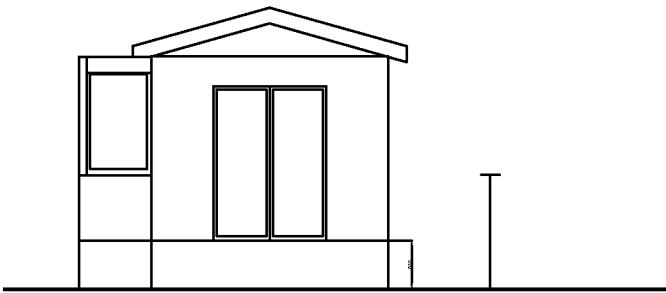


Existing North

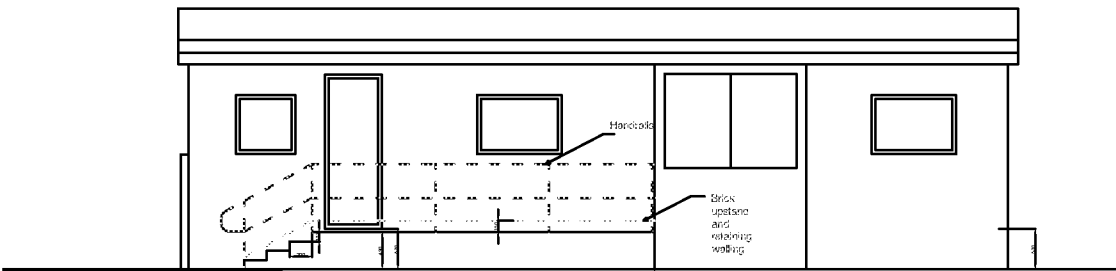


Proposed East

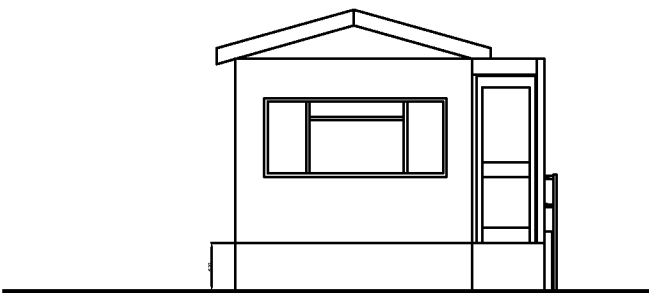


Proposed South

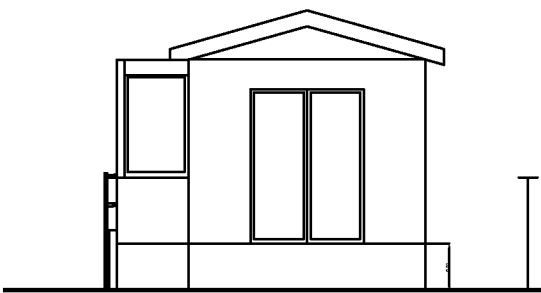

Proposed North

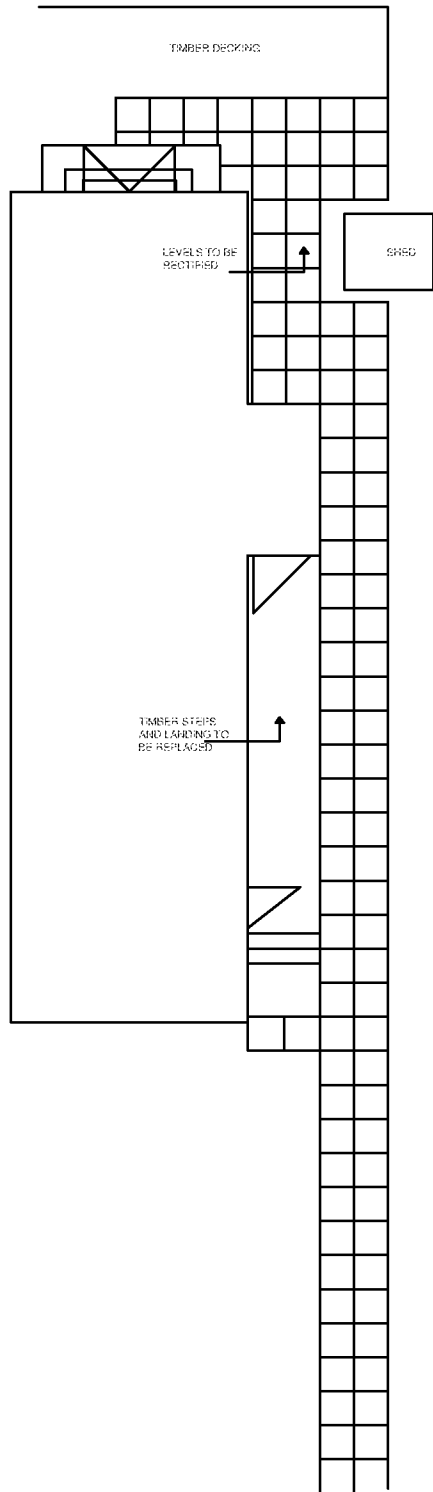

Existing Plan 1:100

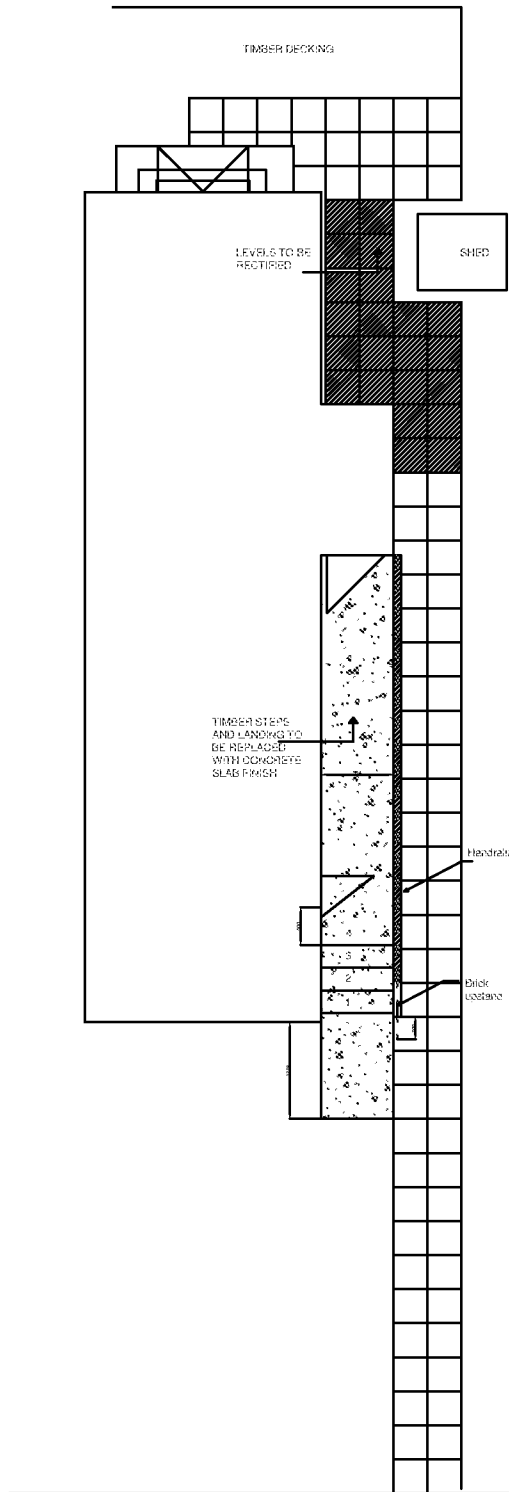

Proposed Plan 1:100



JHBURLEY LTD.
CHARTERED SURVEYORS

77 DOWNVIEW ROAD FELPHAM WEST SUSSEX
Tel: 01243 820082 email: jon@jhbucley.co.uk

CLIENT

Mrs Mary Farrell
25 Penarth Gardens
Thornhill Park
Wick, Littlehampton, BN17 7QA

PROJECT

External Access - Replacement of Timber
Steps and Landing

TITLE

Plans and Elevations

SCALE 1:100 @ A3

DRAWN - JHB

DWG. NO. JHB/327/200

REVISION 05.09.18