



Proposed finishes:
Roof; flat and tiles to match existing
Walls; painted render to match existing and tile hanging
Fenestration; white uPVC to match existing style
Fascias, soffites, gutters etc. all to match existing

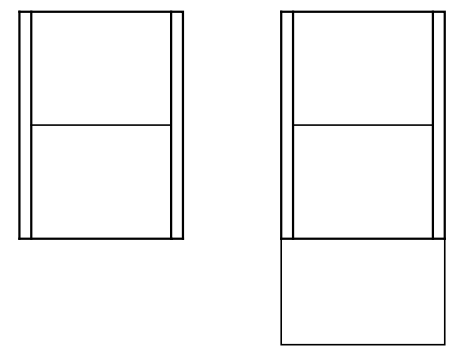

Existing Roof plans Proposed

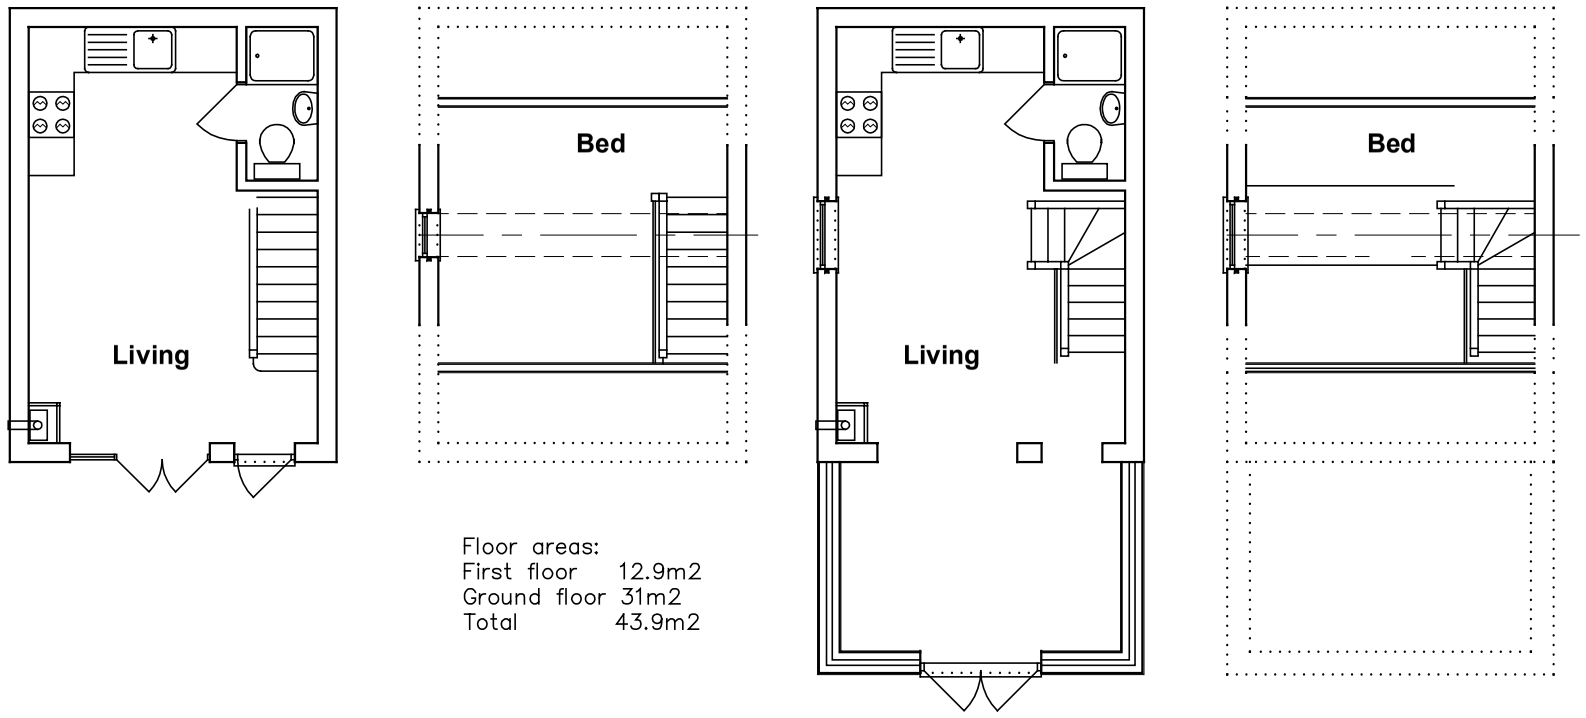

Existing **Proposed**

1:100 0 1 2 3 4 5 6 7 8 9 10


1:200 0 1 2 3 4 5 6 7 8 9 10

Amendments: –

Bryceson Shaw Associates

Surveyors and Designers

2 Wellesley Court, Fitzalan Road, Littlehampton,
West Sussex BN17 5JW
Tel. 01903 734381 Mobile: 07889 651301
E-mail: brycesonshaw@btinternet.com

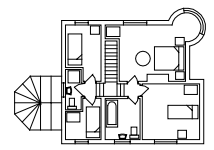

Project:
Proposed garage conversion; 3 Irvine Road, Littlehampton BN17 5LA

Drawing:
Plans and elevations as existing and proposed

For:
Mr. & Mrs. L. O'Connell

Drawn:	Date:
PKS	**August 2022**
Scales: **1:100 1:200**	No: **1836/01/01/A**

To scale when printed on A3

ARUN DISTRICT COUNCIL LU/256/22/PL