

REVISIONS

Revision: Date: By:

ARUN DISTRICT COUNCIL			
No.	LU	257	07
RECEIVED			
28.6.07			




STREET SCENE TO FITZALAN ROAD - 1:300

SCALE
0 5m 10m 15m 20m




SECTION AA - 1:200

SCALE
0 5m 10m 15m 20m

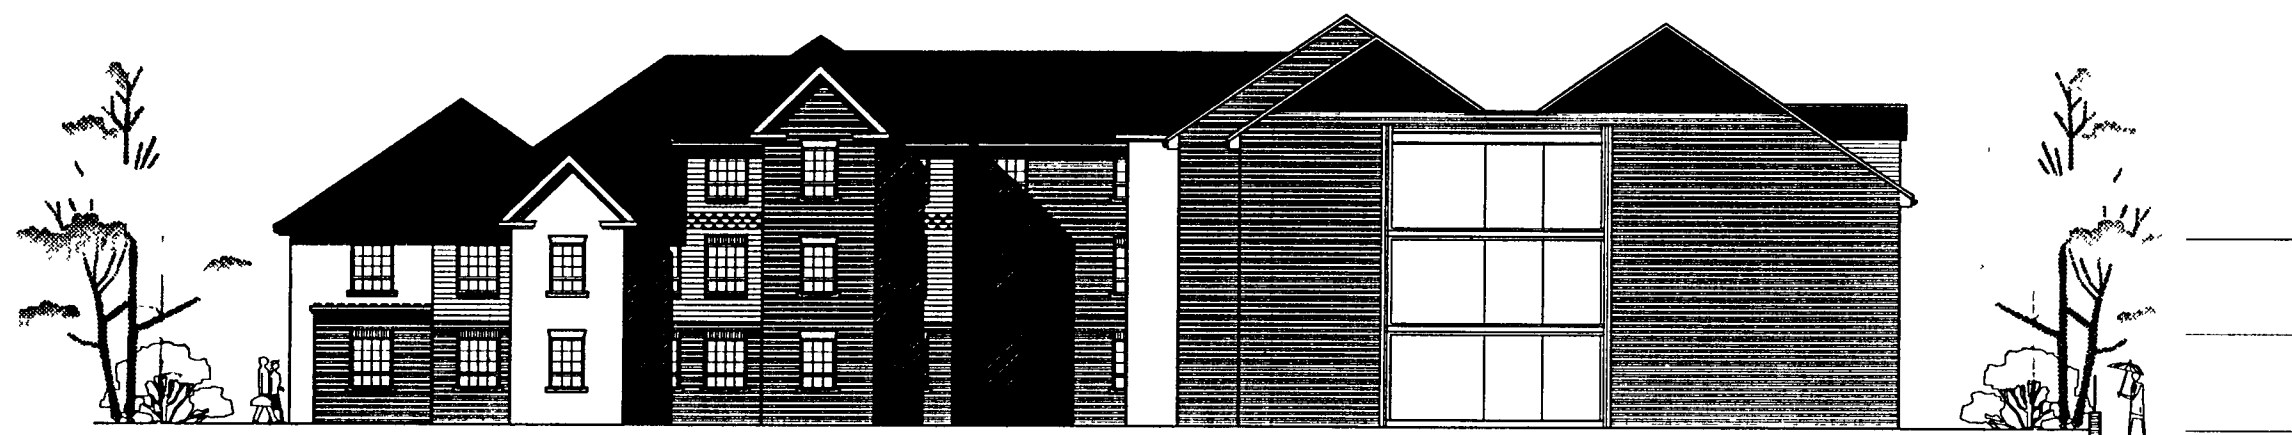

SECTION BB - 1:200

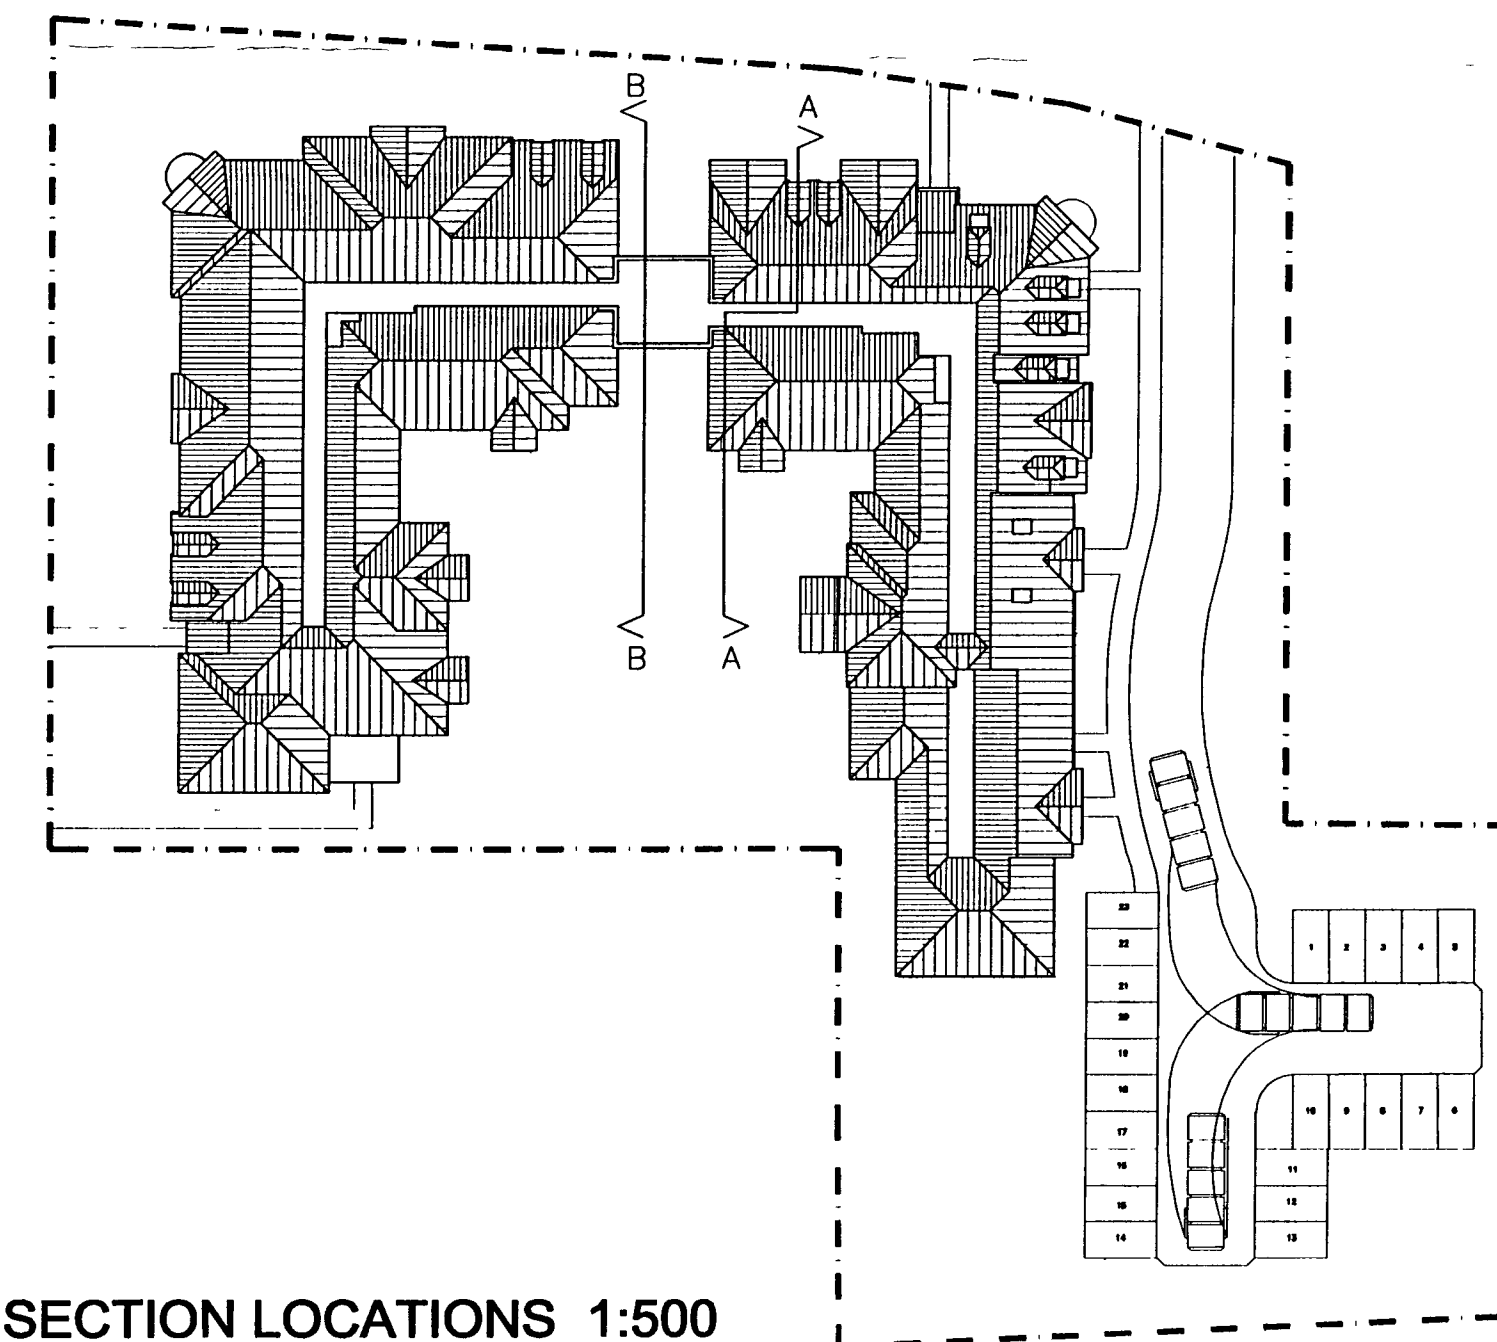

SECTION LOCATIONS 1:500

SCALE
0 10m 20m 30m 40m 50m

ALL DIMENSIONS TO BE CHECKED ON SITE
WORK TO FIGURED DIMENSIONS ONLY
REPORT DISCREPANCIES TO THE ARCHITECT
AT ONCE BEFORE PROCEEDING

THE PLANNING BUREAU
LIMITED

Architects
and
Town Planners

Graham Bell BA (Hons) B Arch (Hons) RIBA
Design Director
Sapphire House, York Close, Byleet
Surrey, KT14 7HN
Telephone 01932-348848 Fax 01932-348418



Project Title
FITZALAN ROAD
LITTLEHAMPTON

Drawing Title
STREET SCENE AND
SECTIONS

Scale 1:200, 300, 500 @ A1 Date 28.06.07

Drawn RMV Checked

Drawing No. P2-06 Rev

01932-348848
Digital details of this drawing displayed in bottom left corner of sheet