


REVISIONS		
Revision	Date	By
ARUN DISTRICT COUNCIL		
No.	14	25/07
SUBSTITUTION		
Received	24.9.07	



STREET SCENE TO FITZALAN ROAD - 1:300

SCALE
0 5m 10m 15m 20m

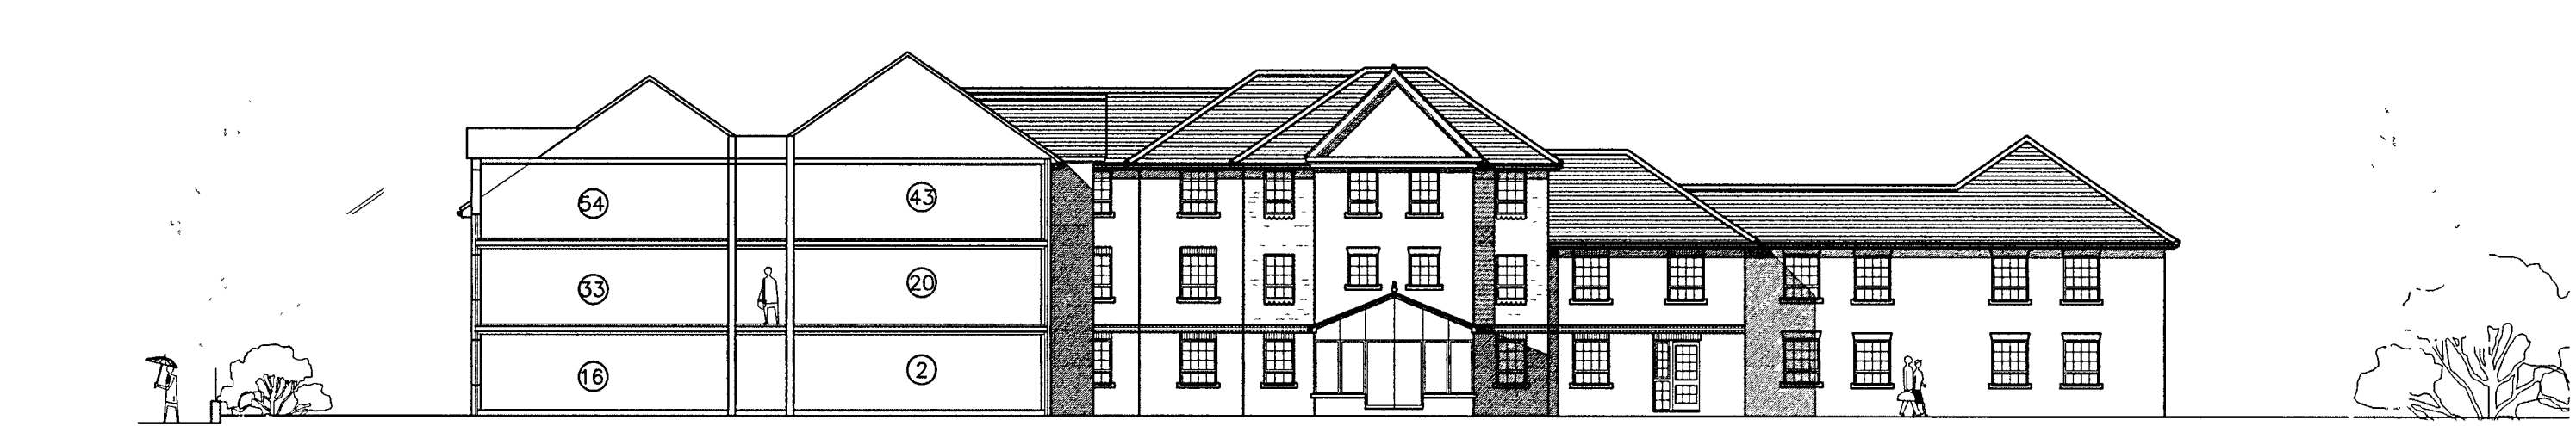


SECTION AA - 1:200

SCALE
0 5m 10m 15m 20m



SECTION BB - 1:200

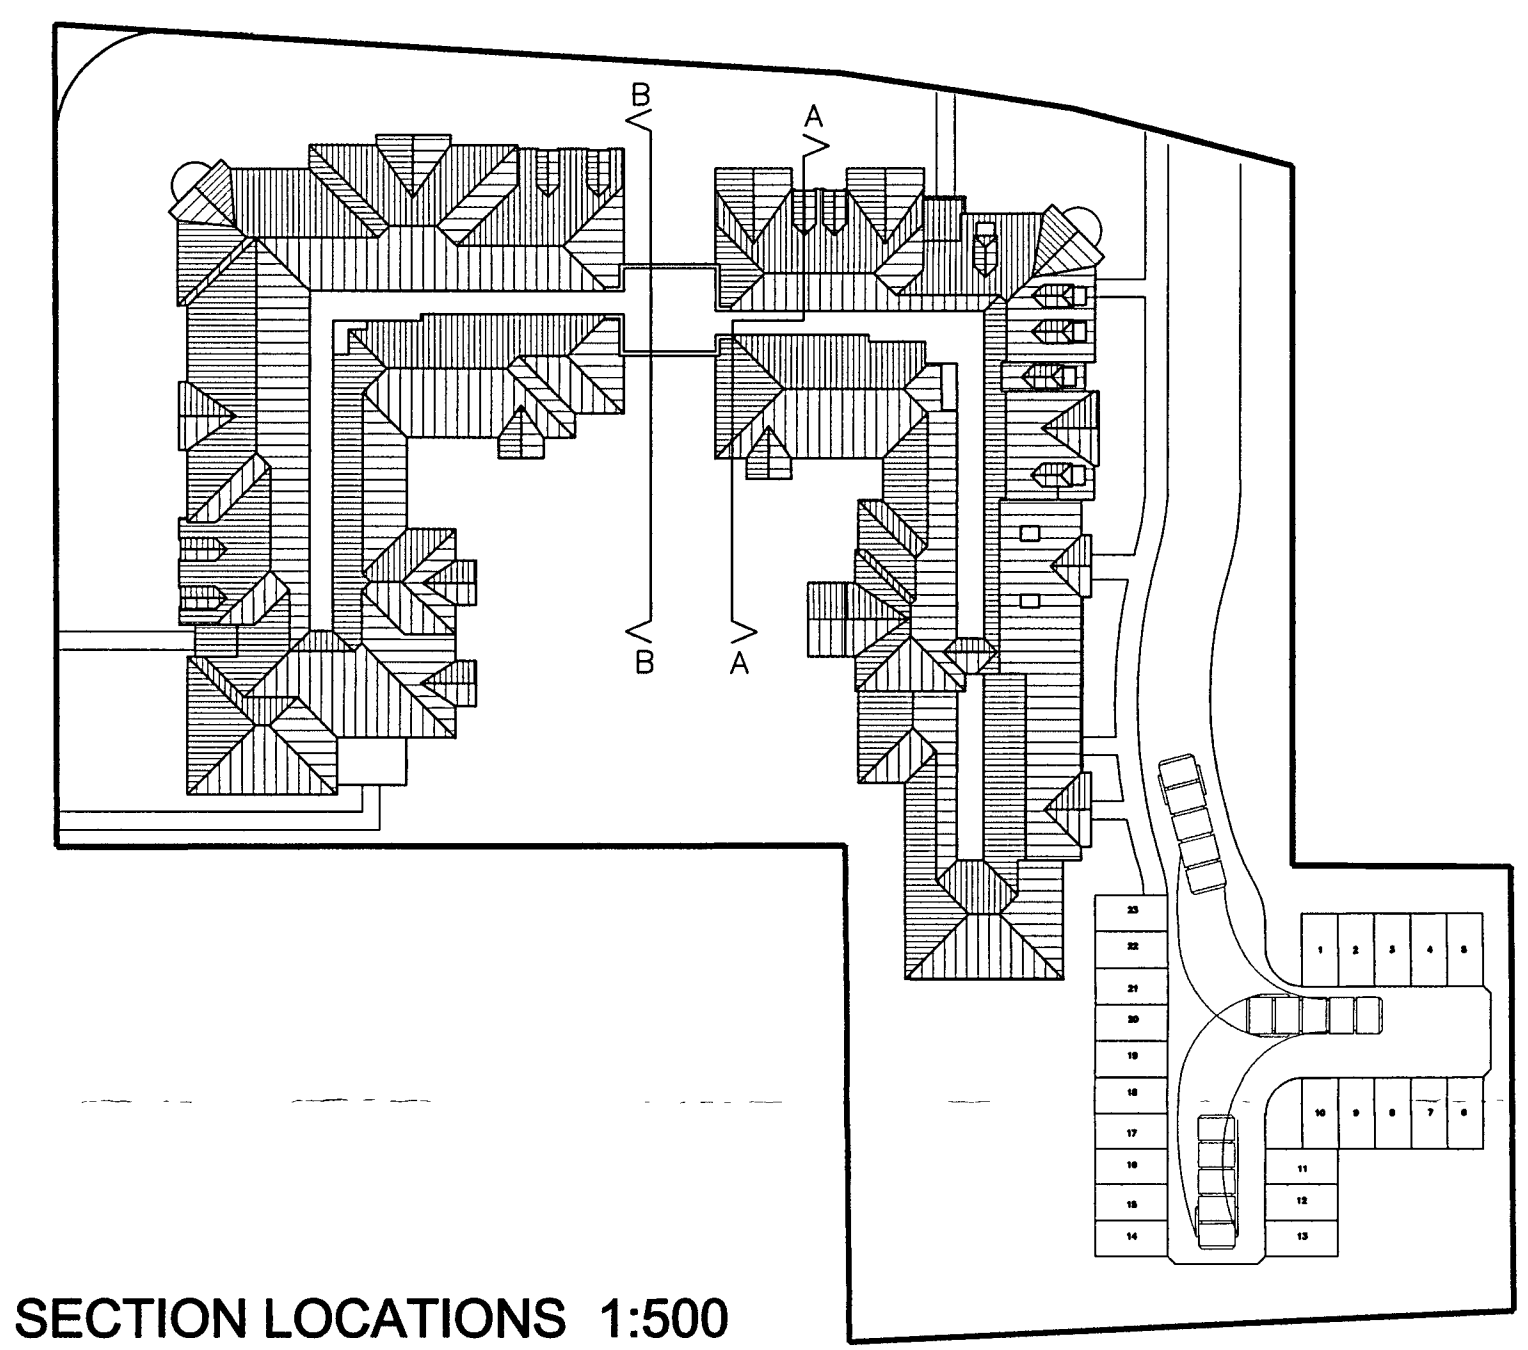

SECTION LOCATIONS 1:500

SCALE
0 10m 20m 30m 40m 50m

ALL DIMENSIONS TO BE CHECKED ON SITE
WORK TO FIGURED DIMENSIONS ONLY
REPORT DISCREPANCIES TO THE ARCHITECT
AT ONCE BEFORE PROCEEDING

THE PLANNING BUREAU
LIMITED

Architects
and
Town Planners

Graham Bell BA (Hons) B Arch (Hons) RIBA
Design Director
Sapphire House, York Close, Byfleet
Surrey, KT14 7JN
Telephone 01932-348948 Fax 01932-348418



Client
Project Title
FITZALAN ROAD
LITTLEHAMPTON

Drawing Title
STREET SCENE AND
SECTIONS

Scale 1 200, 300, 500 @ A1 Date 20/09/07

Drawn	Checked	Rev
CN		
P2-06		A

Digital details of this drawing displayed in bottom left corner of sheet.