
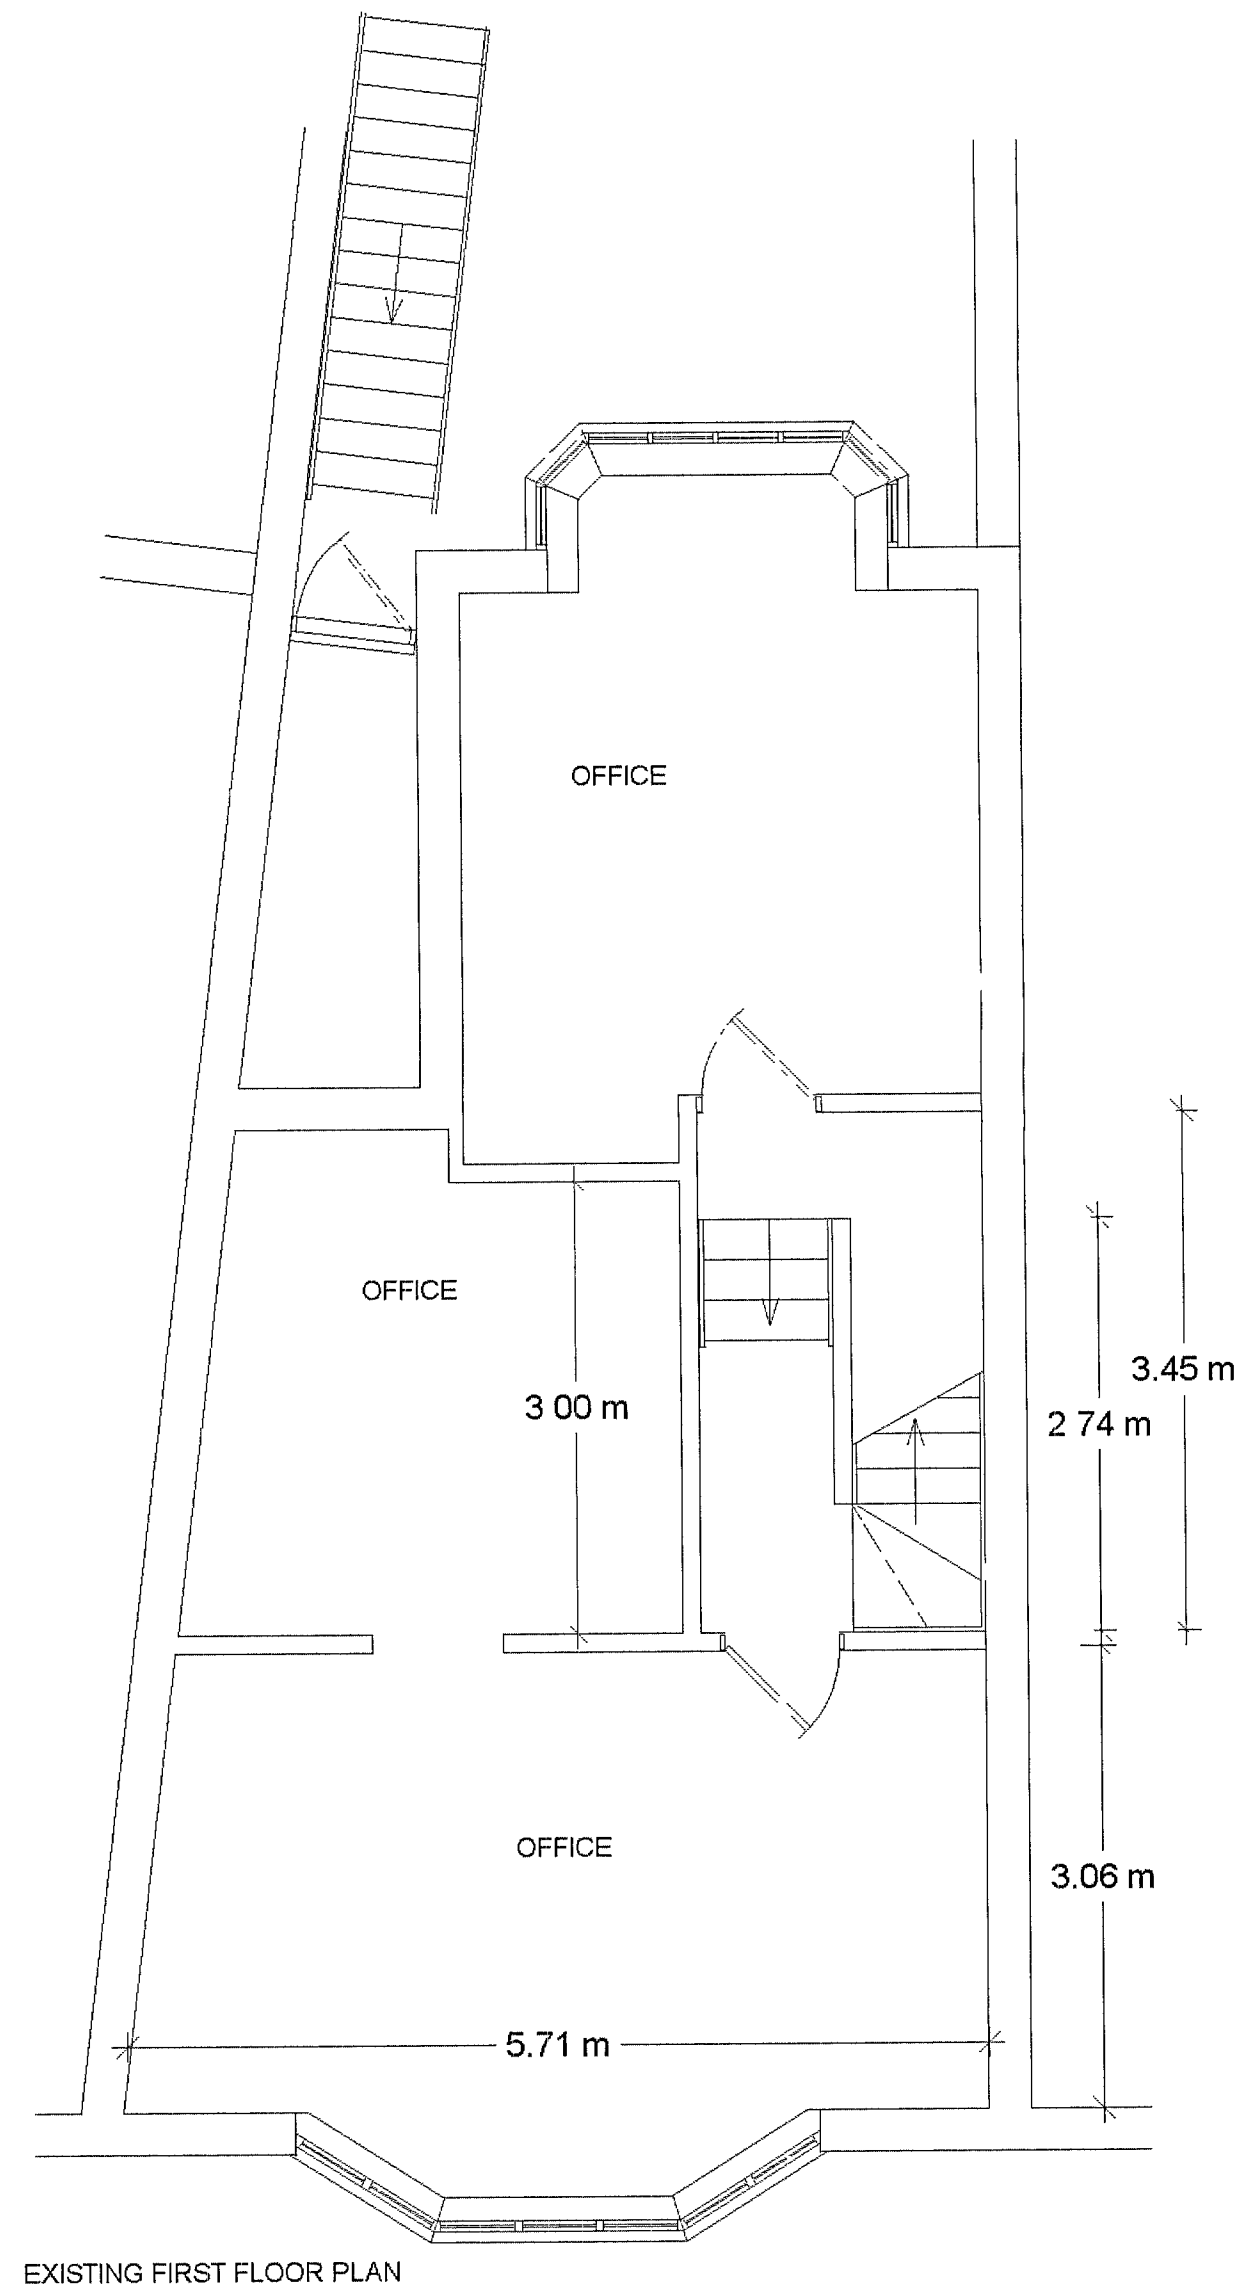


ARUN DISTRICT COUNCIL			
No	Lu	257	08
SUBSTITUTION			
RECEIVED	07 OCT 2008		

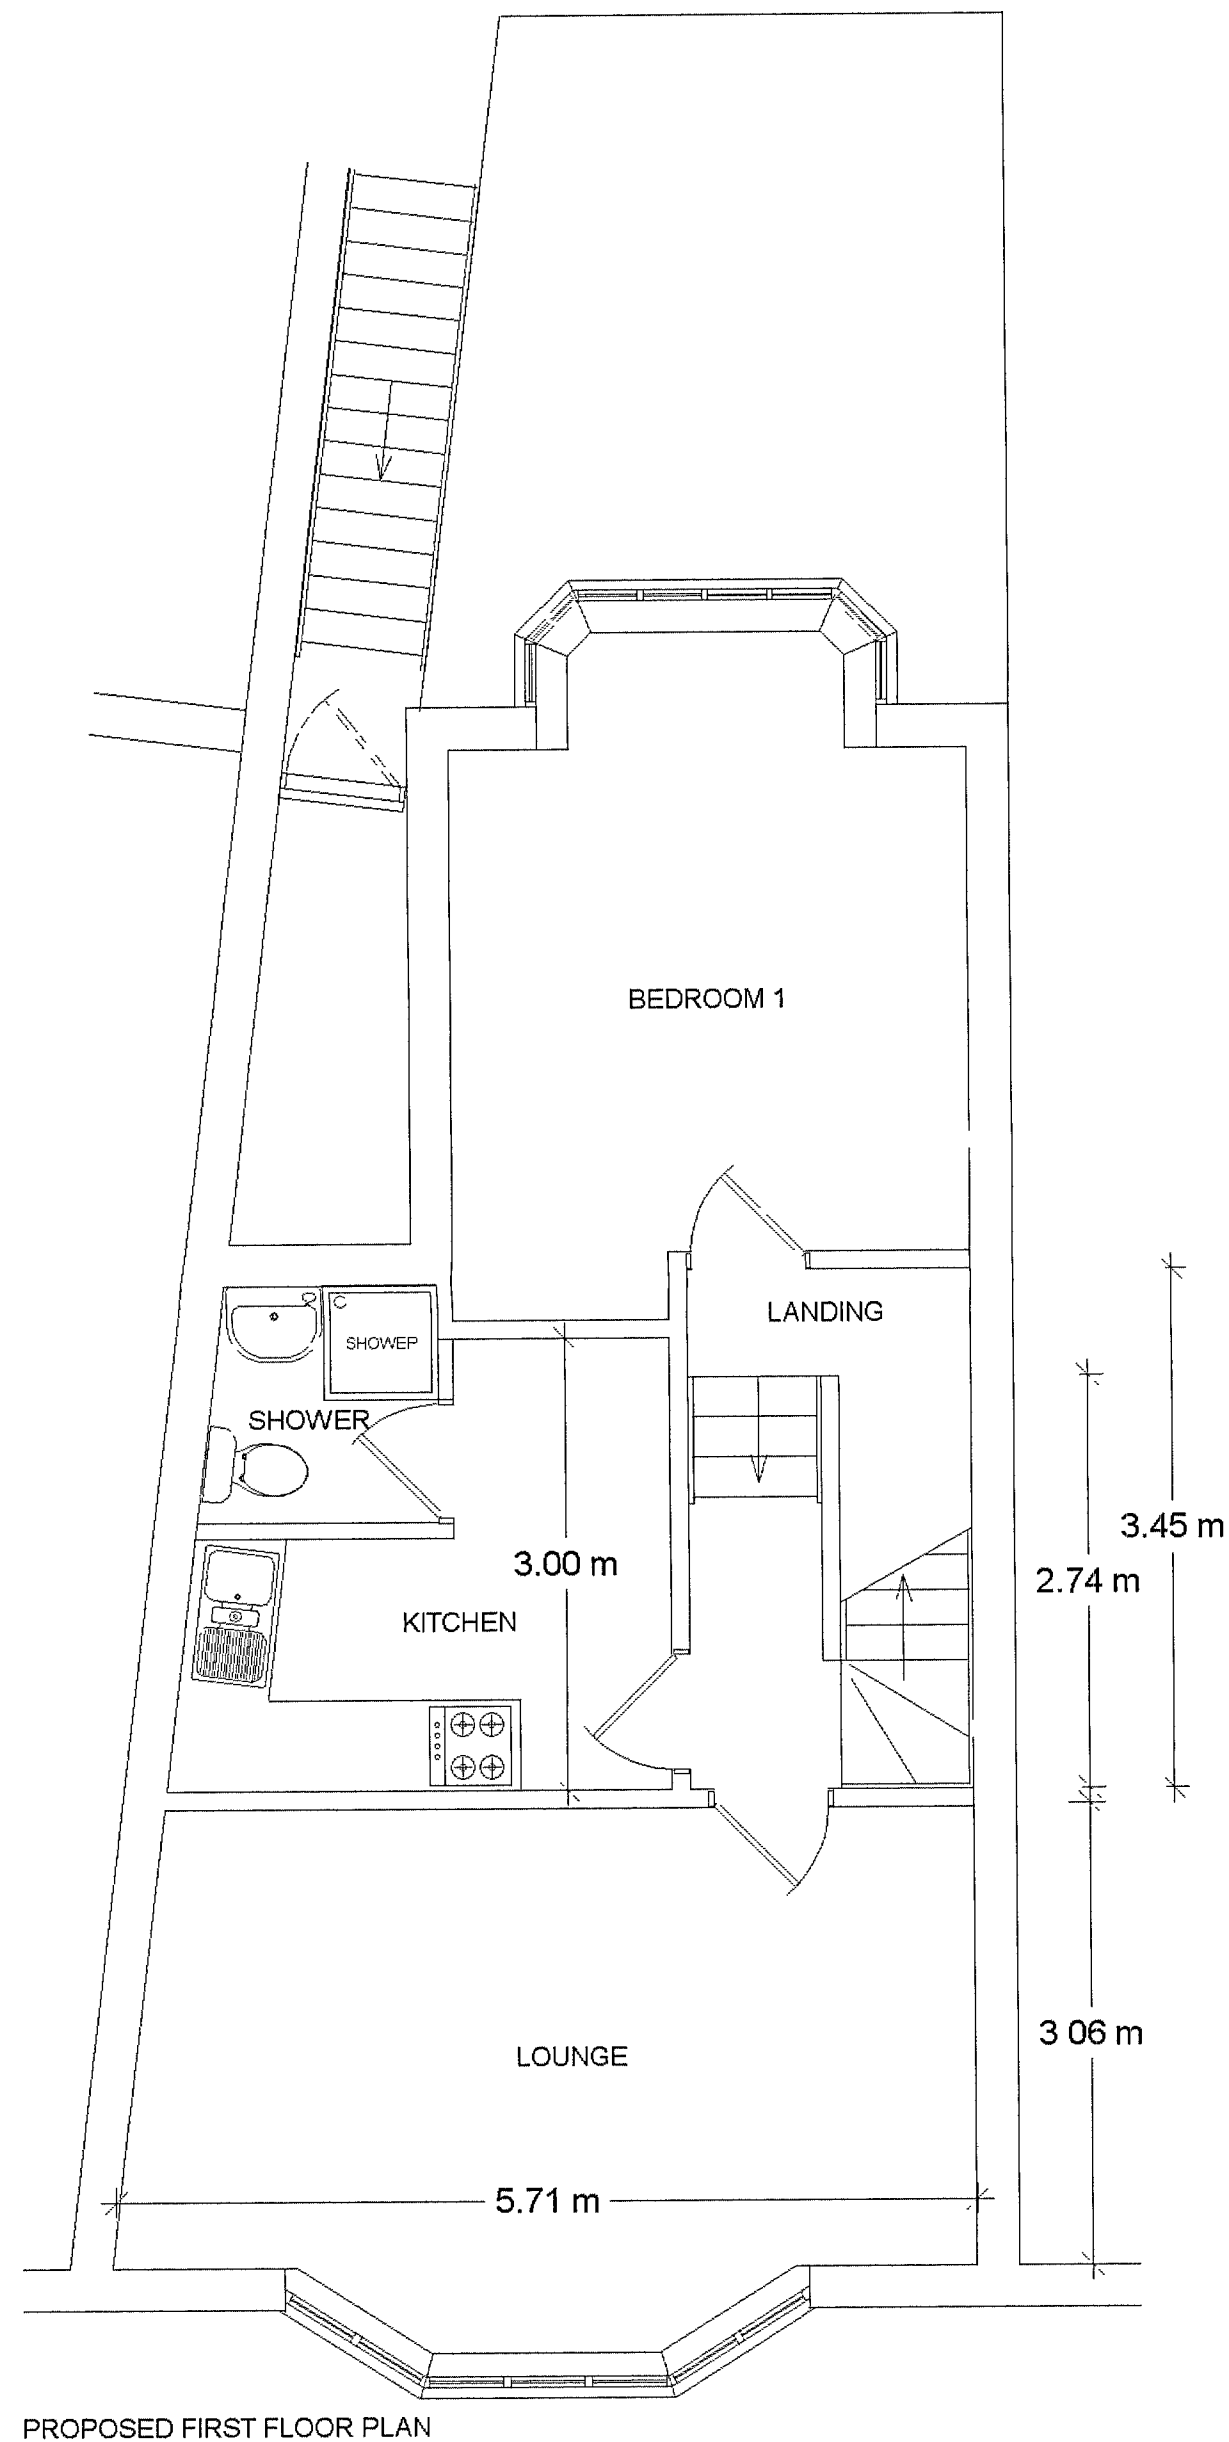

Do not scale from drawings (excepting Local Authorities) All dimensions to be checked on site			
All work to comply with Building Regulations, British Standards, manufacturer's instructions /specifications and engineer's calculations at all times. Construction must also comply with all safety at work regulations. Additional work may be requested by the building inspector as work proceeds to ensure the new building complies with all building regulations			
No	Change	Date	By
01	Bedroom to Lounge	4th October 08	
BKM PLANS architectural plans and drawing service			
Title 26 High Street Littlehampton			
Scale	1:50		
Date	4th October 2008 Revised		
Drawn by			
Drawing 4 / 5 First Floor			
All drawings are copyright of BKM architectural plans and drawings service and may not be reproduced without prior permission			