


Location Plan

Site Address: Sussex Police Authority, Police Station, East Street, Littlehampton, BN17 6AR

Date Produced: 21-Oct-2026

Scale: 1:1250 @A4

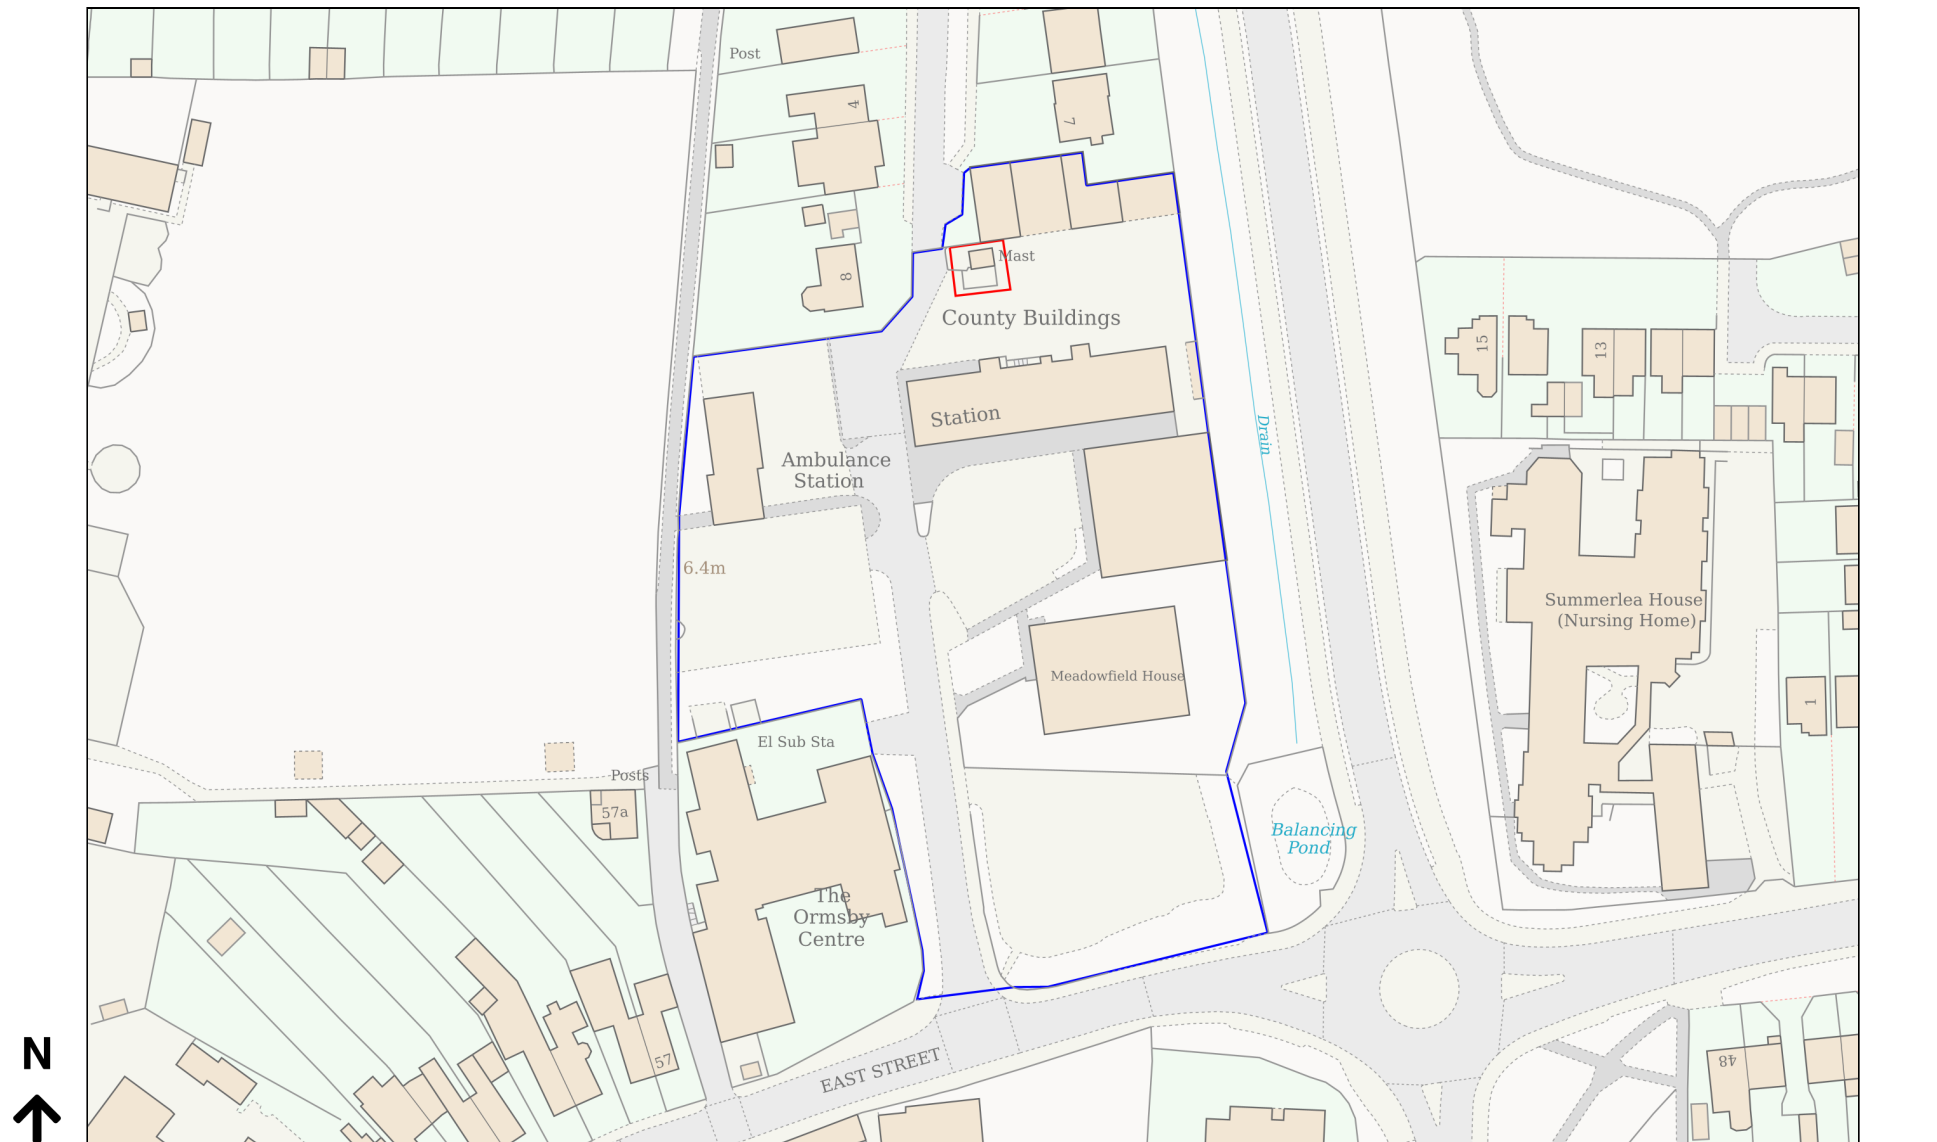

Planning Portal Reference: PP-15269161v2

0 50
Metres