


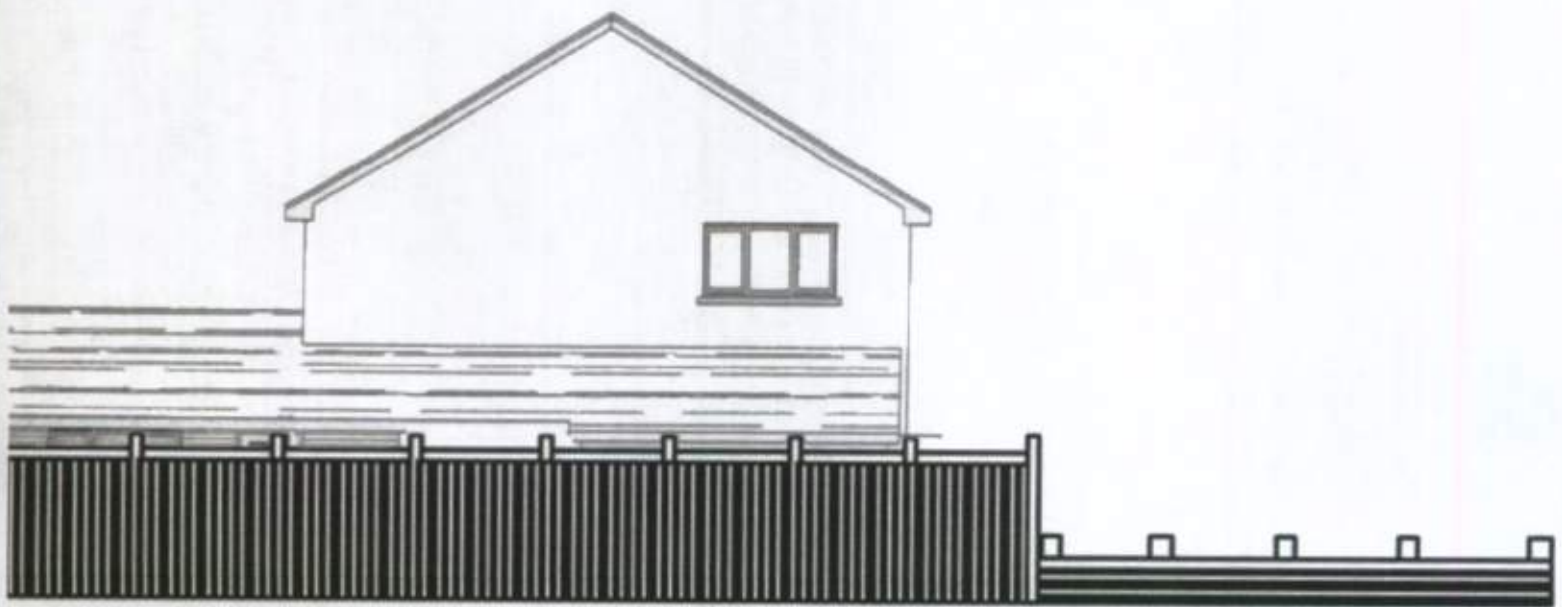

SIDE ELEVATION (SOUTH)



SIDE ELEVATION (NORTH)

Proposed Elevations
Scale 1/100