

1. A PROJECT INFORMATION

MUS Job Number	BT Estimate Number	Survey Requested By	Date of Request
232500	IBE28CHW	Matthew Gorin	24/09/2012
Exchange	PCP Number	PCP National Grid Reference (Easting; Northing)	
LITTLEHAMPTON	2	502664	103069
PCP Location			
Address			Postcode
Side of 66 - 70 Wick Street on North Street, Littlehampton			BN17 7JP

1. B CONTACT DETAILS

Company / Authority	Role	Name	Position	Contact Details
British Telecom	Client	Matthew Gorin	Planner	01689 826 799
CAT Surveys Group Ltd	Surveying Contractor	Charlotte Cooper	Info Editor	02035 517 645
CAT Surveys Group Ltd	Surveying Contractor	Matthew Sibley	Photo & OS design	02035 517 645
West Sussex County Council	Local Planning Authority	To be confirmed by HA	Highways Inspector	To be confirmed by HA
West Sussex County Council	Highways Authority	To be confirmed by HA	Highways Manager	To be confirmed by HA
Morrison Utility Services	Principal Contractor	Rob Barker	Agent	07702 011 368
Morrison Utility Services	Principal Contractor	Stuart Mclean	South East Local Authority Liaison	07738 502 887
Morrison Utility Services	Principal Contractor	Martin O'Hara	Safety Manager	07921 308 552
Morrison Utility Services	Principal Contractor	Nicola Meekings	Noticing	02082 694 015


1.C QUALITY CONTROL (QC)

NOTE: The DSLAM Survey Pack must go through QC before submission.

Company	Role	Name	Position	Signature
This information pack has been prepared by CAT Surveys Limited with all reasonable skill, care and diligence. We assume no responsibility or liability arising in respect of any third party material.				
CAT Surveys Ltd	Surveying Contractor	Darren Munday	Site Technician	07760 995 825
CAT Surveys Ltd	Surveying Contractor	Steve Figg	Coordinator (QC)	07867 527 704
Morrison Utility Services have reviewed the contents and the H&S requirements have been communicated and understood. Any deviations from the instructions in the job-pack will be assessed for risk and communicated back to Head Office for future improvements.				
Morrison Utility Services	Principal Contractor		Planner	

2. LOCATION AND PROPOSED DSLAM INFORMATION

2.A LOCATION INFORMATION


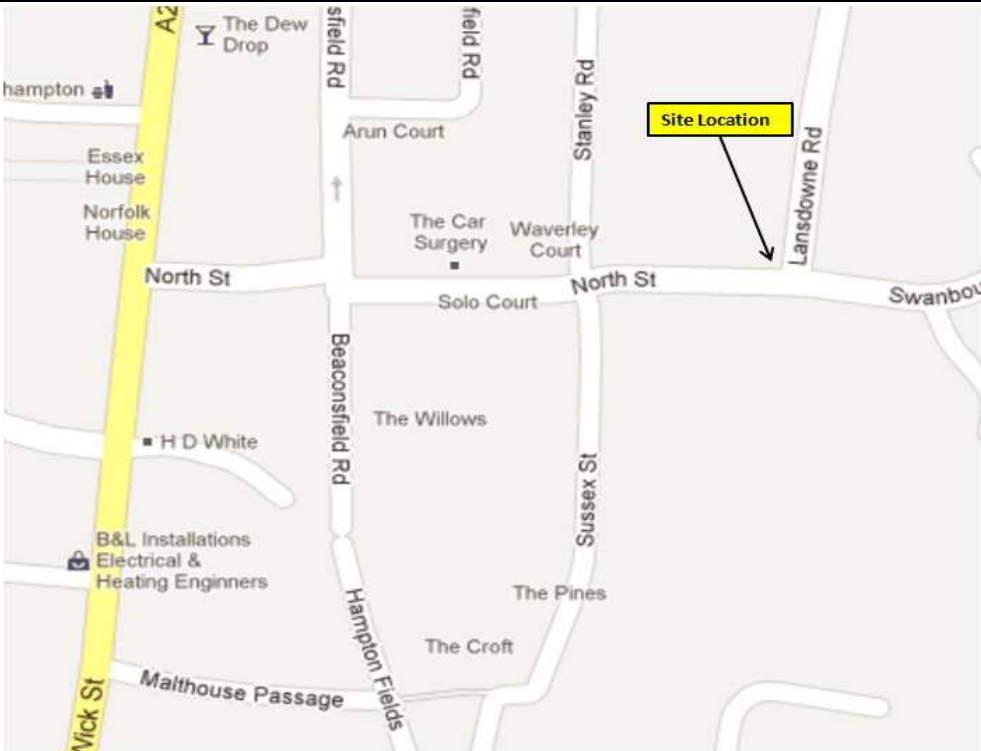
DSLAM Area Location	Conservation Area (Yes or No)	Traffic Sensitive (Yes or No)	National Grid Reference	
			Easting	Northing
S/O 7 North Street, J/W Beaconsfield Road, Littlehampton, BN17 6JL	Yes	No	502713	103072
Reason for DSLAM Area Location				
Unable to find a closer position for the DSLAM as very little room near to the PCP due to footways being congested with utilities and narrow foot paths.				
Street Map				
				


2.B PROPOSED DSLAM TYPE AND MAIN MEASUREMENTS

ECI 256 	Cabinet	Dimensions (mm)
	Width	750
	Depth	374
	Height (Including Root)	1128 (1408)
	Concrete Plinth	Dimensions (mm)
	Width	950
	Depth	574
	Depth Below Ground	250+(25 sand+100 compacted Type1)

3 SITE PHOTOGRAPHS SHOWING THE PROPOSED DSLAM AREA


Please show photograph positions on site sketch.

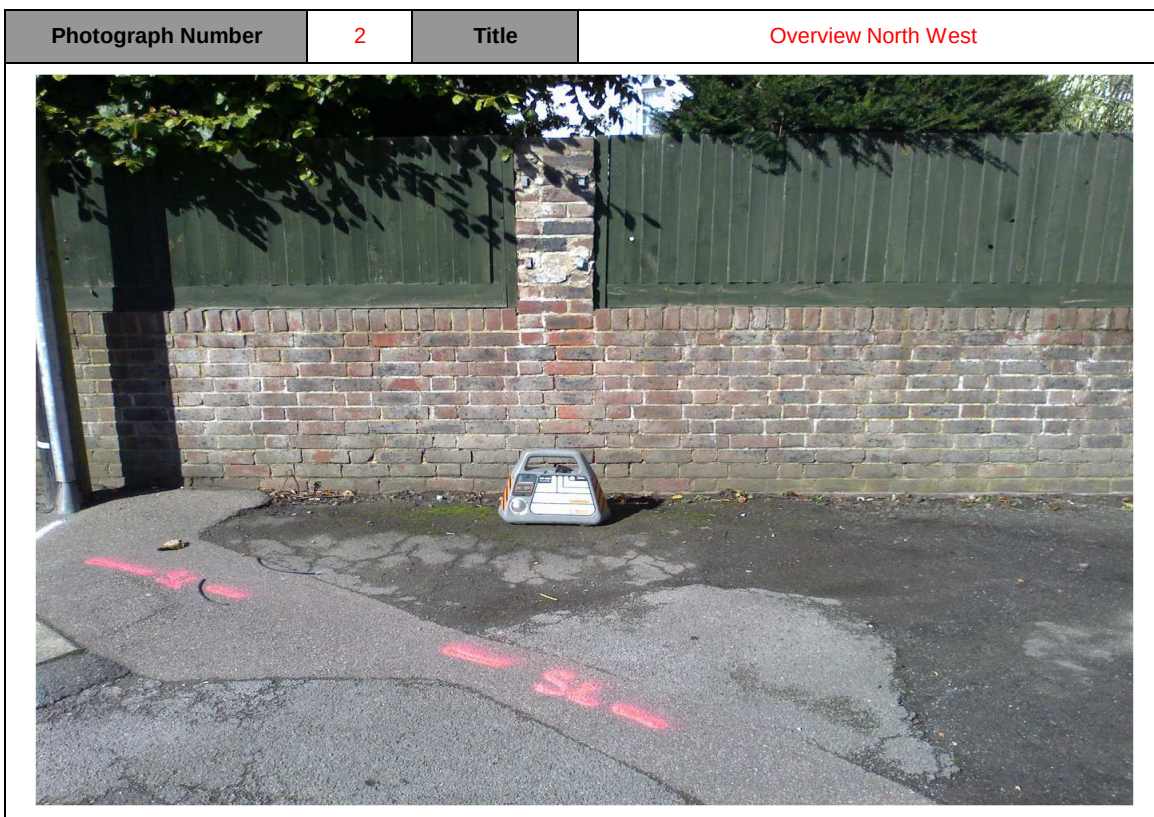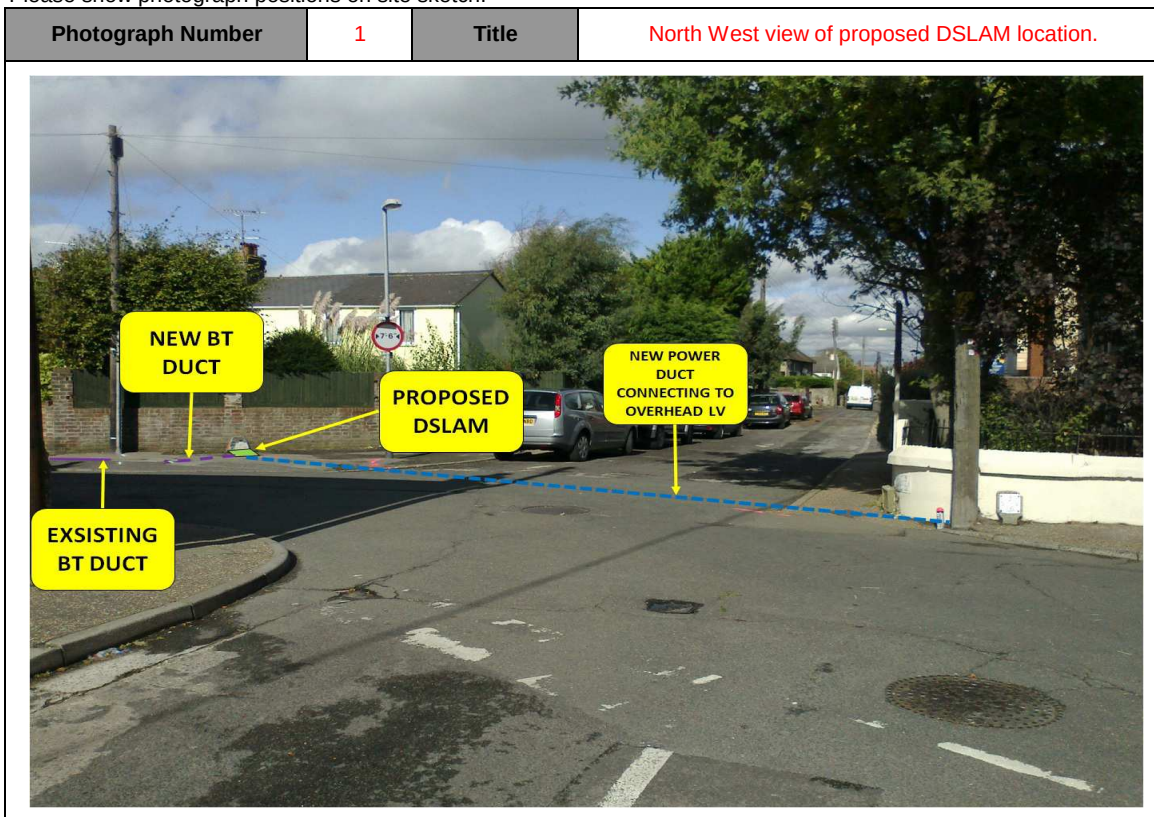

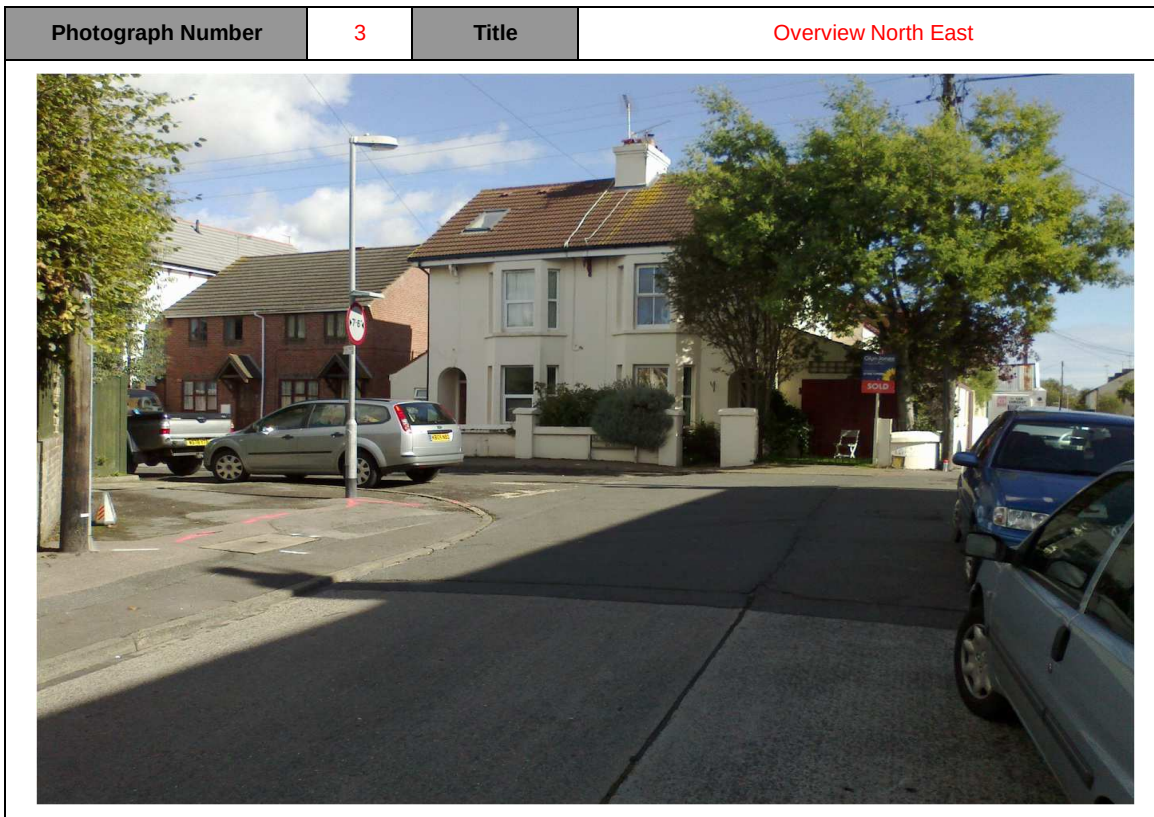

MUS NO: 232500
EXCHANGE: LITTLEHAMPTON
PCP: 2
BT DUCT RUN (M): 59
PCP TO DSLAM (M): 50

NEW BT DUCT (M): 3
NEW POWER DUCT (M): 15
EXISTING BT DUCT (M): 53
EXISTING LV CABLE
EXISTING HV CABLE
EXISTING PCP
NEW DSLAM: ECI256
EXISTING JOINT BOX: JF10
NEW JOINT BOX REQUIRED: NO

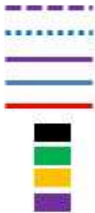

TRAFFIC SENSITIVE: No
CONSERVATION AREA: Yes

WICK STREET

66 to 70

NORTH STREET

6M

1.5M

61

62

Reproduced by permission of Ordnance Survey on behalf of HMSO. © Crown copyright and database right 2012. All rights reserved. Ordnance Survey Licence number: 100028040.

0 4 8 16 Meters

IMPORTANT WARNING:
Information regarding the location of BT apparatus is given for your assistance and is intended for general guidance only. No guarantee is given of its accuracy. It should not be relied upon in the event of excavations or other works being made near to BT apparatus, which may exist at various depths and may deviate from the marked route.

SITE ADDRESS Side of 7 North Street, junction with
Beaconsfield Road, Littlehampton, BN17 6JL



PCP2 LITTLEHAMPTON - SCALE 1:200

openreach
BT

MUS NO: 232500
EXCHANGE: LITTLEHAMPTON
PCP: 2
BT DUCT RUN (M): 59

1



7

BEACON

MUS NO: 232500
 EXCHANGE: LITTLEHAMPTON
 PCP: 2
 BT DUCT RUN (M): 59
 PCP TO DSLAM (M): 50

NEW BT DUCT (M): 3
 NEW POWER DUCT (M): 15
 EXISTING BT DUCT (M): 53
 EXISTING LV CABLE
 EXISTING HV CABLE
 EXISTING PCP
 NEW DSLAM: ECI256
 EXISTING JOINT BOX: JF10
 NEW JOINT BOX REQUIRED: NO

TRAFFIC SENSITIVE: No
 CONSERVATION AREA: Yes

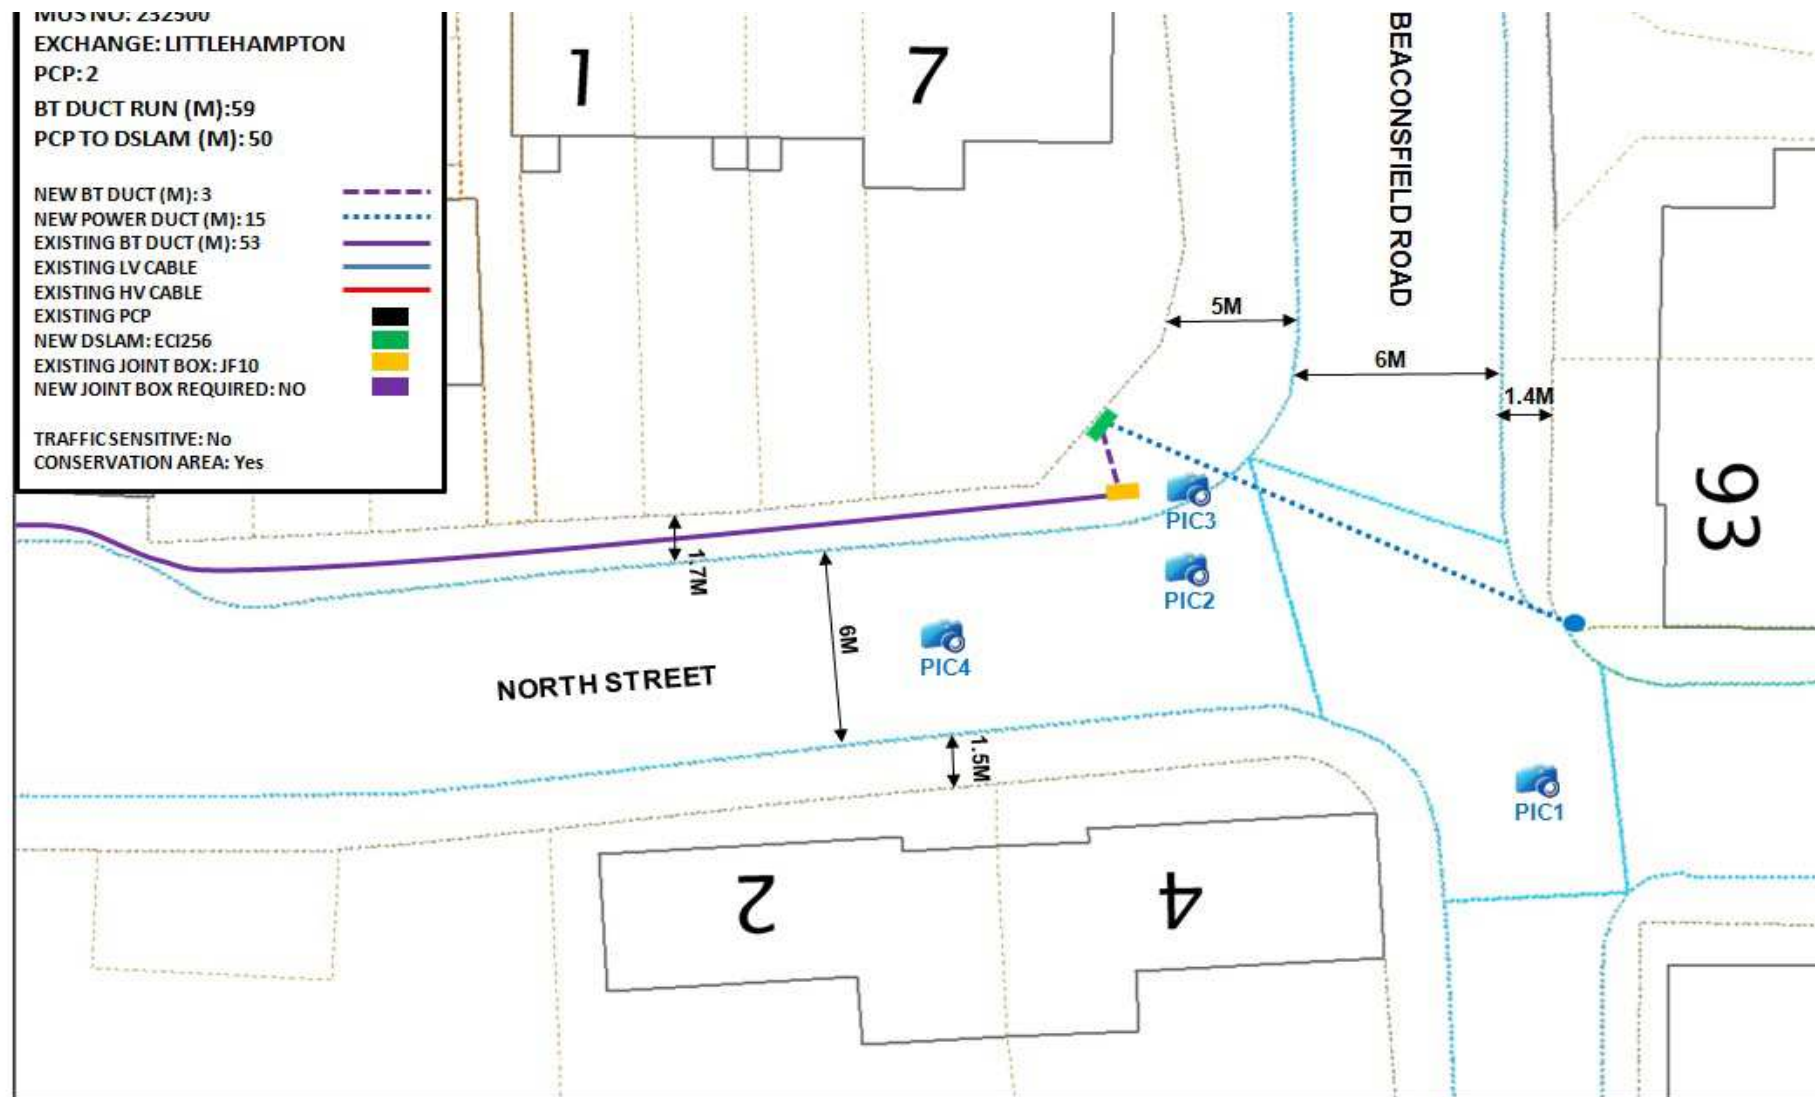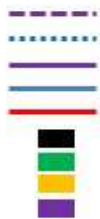

Reproduced by permission of Ordnance Survey on behalf of HMSO. © Crown copyright and database right 2012. All rights reserved. Ordnance Survey Licence number 100028040

Reproduced by permission of Ordnance Survey on behalf of HMSO. © Crown copyright and database right 2012. All rights reserved. Ordnance Survey Licence number 100028040

IMPORTANT WARNING:
 Information regarding the location of BT apparatus is given for your assistance and is intended for general guidance only. No guarantee is given of its accuracy. It should not be relied upon in the event of excavations or other works being made near to BT apparatus, which may exist at various depths and may deviate from the marked route.


SITE ADDRESS : Side of 7 North Street, junction with Beaconsfield Road, Littlehampton, BN17 6JL




PCP2 LITTLEHAMPTON - SCALE 1:200

openreach
 BT

MUS NO: 232500
 EXCHANGE: LITTLEHAMPTON
 PCP: 2

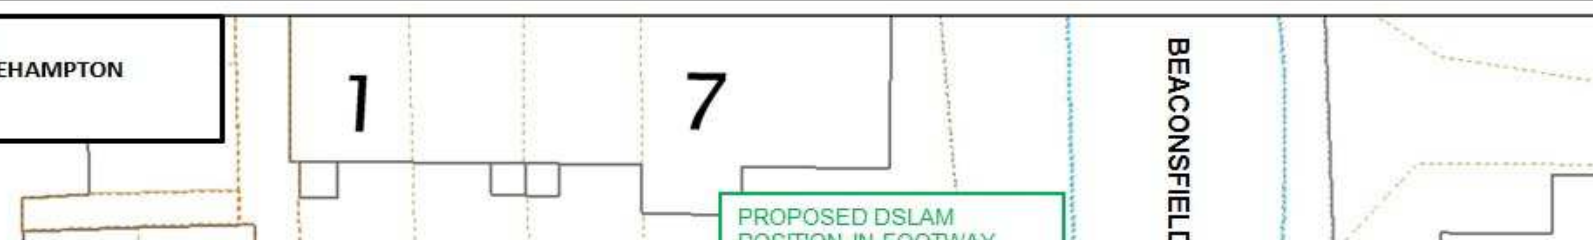

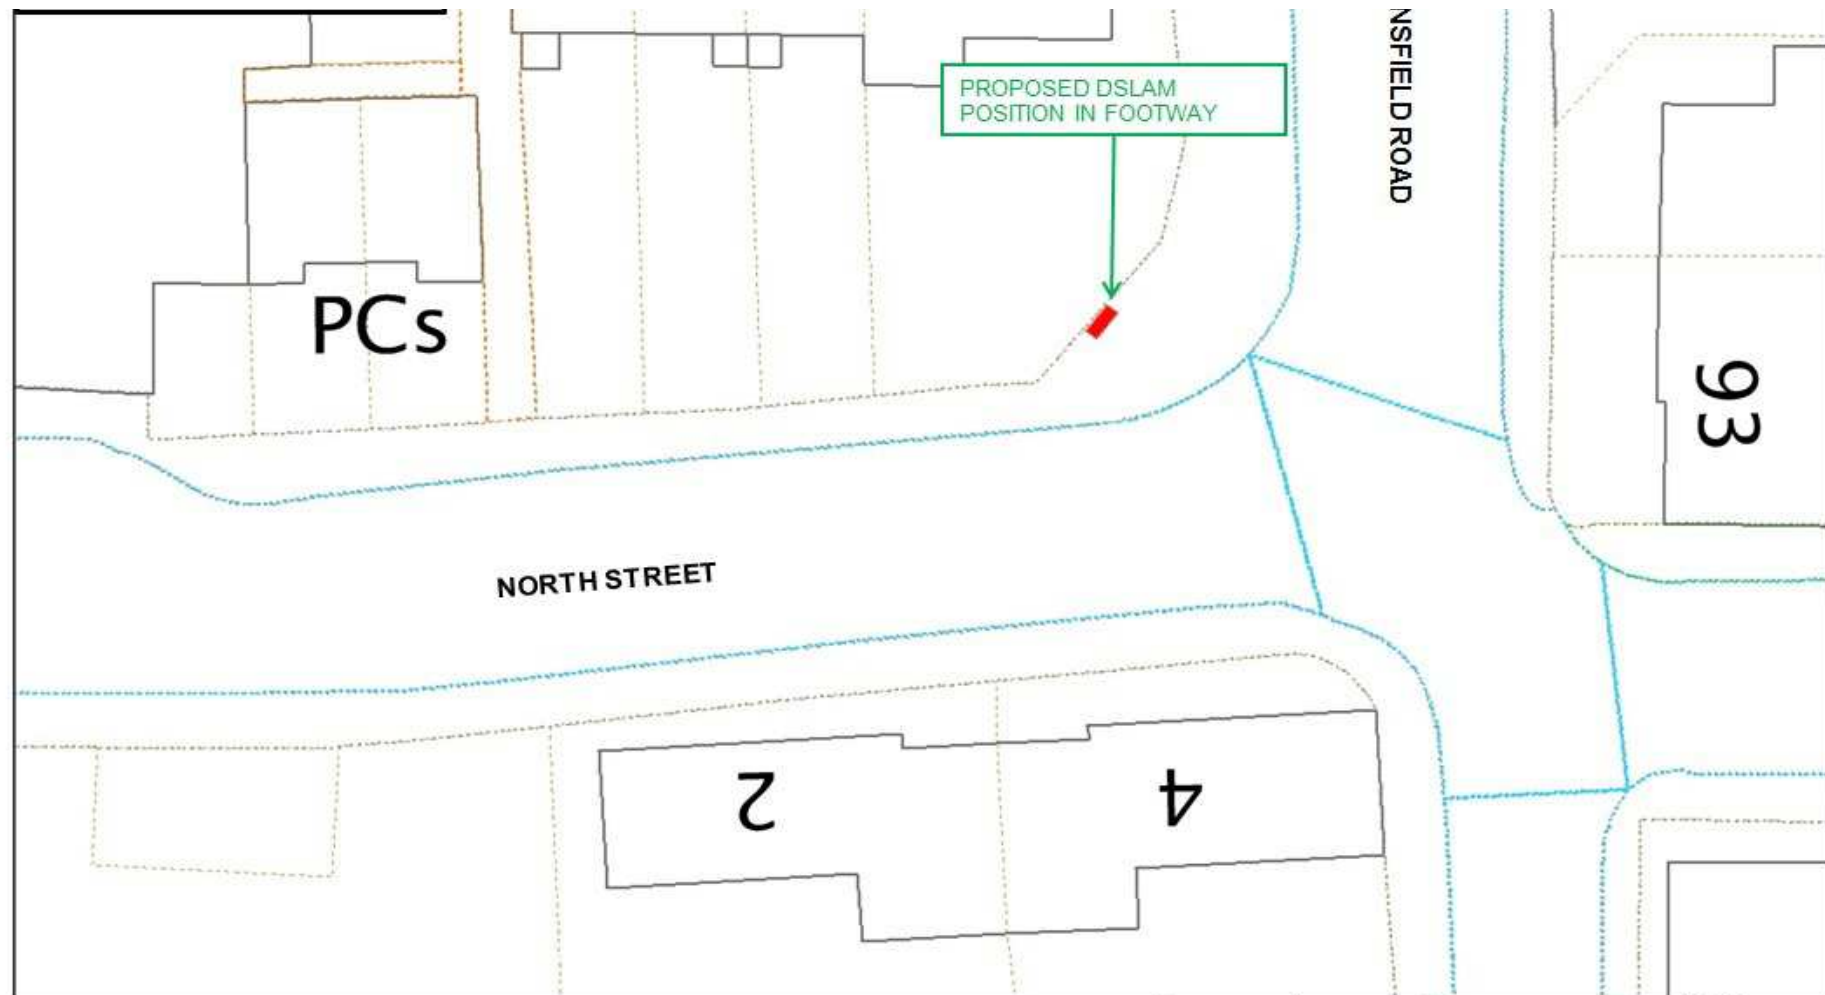

Reproduced by permission of Ordnance Survey on behalf of HMSO. © Crown copyright and database right 2012. All rights reserved. Ordnance Survey Licence number: 100028040.

0 4 8 16 Meters

Reproduced by permission of Ordnance Survey on behalf of HMSO. © Crown copyright and database right 2012. All rights reserved. Ordnance Survey Licence number: 100028040.

IMPORTANT WARNING:
Information regarding the location of BT apparatus is given for your assistance and is intended for general guidance only. No guarantee is given of its accuracy. It should not be relied upon in the event of excavations or other works being made near to BT apparatus, which may exist at various depths and may deviate from the marked route.

SITE ADDRESS



PCP2 LITTLEHAMPTON - SCALE 1:200

openreach
BT