NOTES
WRITTEN DIMENSIONS TO BE TAKEN IN PREFERENCE TO SCALE, AND ARE TO BE CHECKED ON SITE PRIOR TO COMMENCING WORK.
THIS DRAWING IS TO BE READ IN CONJUNCTION WITH ALL OTHER DOCUMENTS RELATING TO THIS PROJECT.
ANY DISCREPANCIES ARE TO BE REFERRED IMMEDIATELY TO THE PROJECT DESIGNER.
THIS DRAWING IS COPYRIGHT, AND SHOULD NOT BE USED OR REPRODUCED WITHOUT PERMISSION.
IT IS THE CONTRACTOR'S RESPONSIBILITY TO ENSURE COMPLIANCE WITH THE BUILDING REGULATIONS.

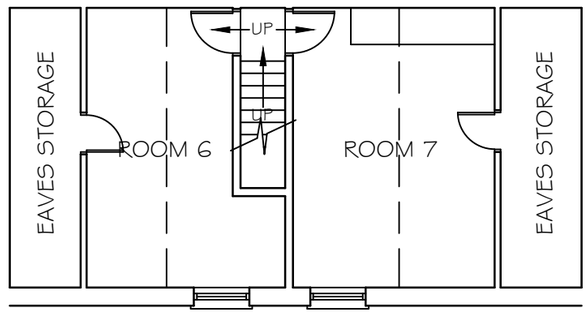

EXISTING SECOND FLOOR PLAN

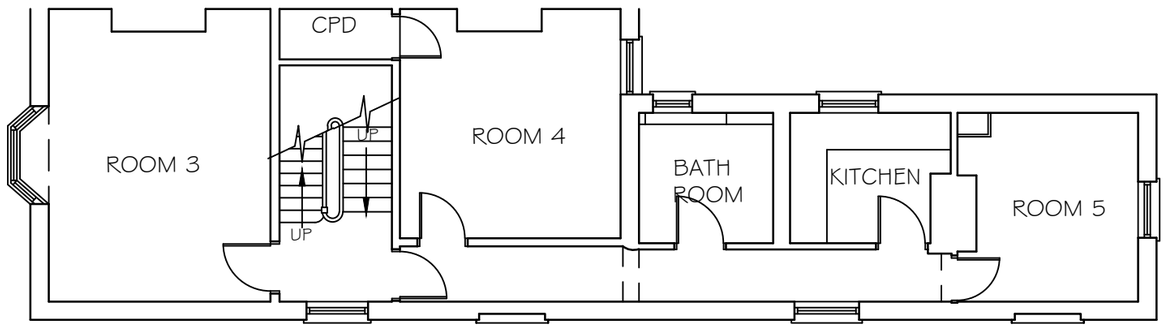

EXISTING FIRST FLOOR PLAN

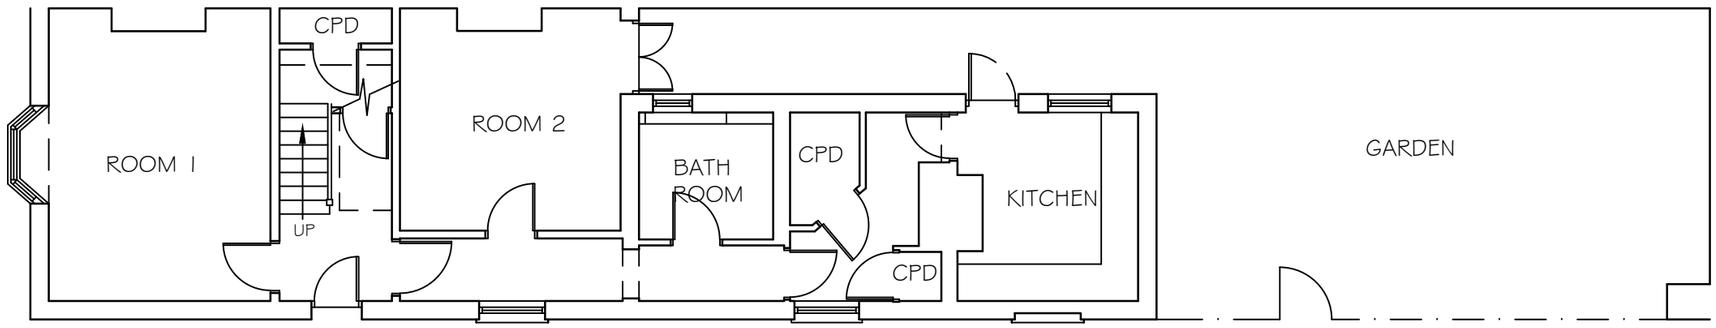

EXISTING GROUND FLOOR PLAN / SITE LAYOUT

Scale bar (m)
0 1 2 3 4 5 10

REV DESCRIPTION DATE

CLIENT
ARUN DISTRICT COUNCIL

PROJECT
29 NEW ROAD
LITTLEHAMPTON
WEST SUSSEX

SCALE 1:100 @A3
DRAWN BY PLB
DATE DEC 21

DWG NO 1119/01
REV. -

DRAWING TITLE
EXISTING FLOOR PLANS / SITE LAYOUT

CHARTERED BUILDING SURVEYORS
SLOANE & BROWN
ARCHITECTURAL SERVICES
Unit 3b Woodhorn Business Centre
Woodhorn Lane
Oving Chichester
West Sussex PO20 2BX
Tel 01243 774764
www.sloaneandbrown.co.uk

ARUN DISTRICT COUNCIL LU/258/23/PL