NOTES
WRITTEN DIMENSIONS TO BE TAKEN IN PREFERENCE TO SCALE, AND ARE TO BE CHECKED ON SITE PRIOR TO COMMENCING WORK.
THIS DRAWING IS TO BE READ IN CONJUNCTION WITH ALL OTHER DOCUMENTS RELATING TO THIS PROJECT.
ANY DISCREPANCIES ARE TO BE REFERRED IMMEDIATELY TO THE PROJECT DESIGNER.
THIS DRAWING IS COPYRIGHT, AND SHOULD NOT BE USED OR REPRODUCED WITHOUT PERMISSION.
IT IS THE CONTRACTOR'S RESPONSIBILITY TO ENSURE COMPLIANCE WITH THE BUILDING REGULATIONS.

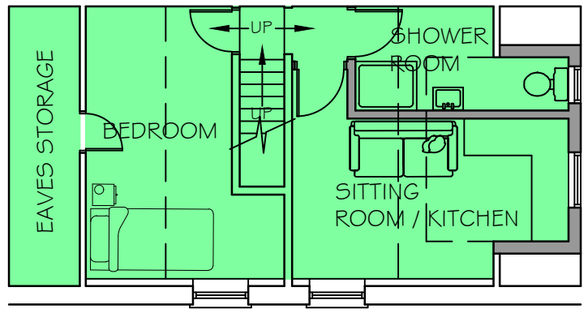

PROPOSED SECOND FLOOR PLAN

FLAT A - GROUND FLOOR - ONE BEDROOM ONE PERSON
TOTAL 40.9m2 (440 sq ft)

FLAT B - ONE BEDROOM ONE PERSON
FIRST FLOOR 1.8m2 (19 sq ft)
SECOND FLOOR 33.2m2 (357 sq ft)
TOTAL 35.0m2 (376 sq ft)

FLAT C - FIRST FLOOR - ONE BEDROOM ONE PERSON
TOTAL 37.2m2 (400 sq ft)

FLAT D - ONE BEDROOM ONE PERSON
GROUND FLOOR 5.5m2 (59 sq ft)
FIRST FLOOR 34.8m2 (374 sq ft)
TOTAL 40.3m2 (433 sq ft)

FLAT E - GROUND FLOOR - ONE BEDROOM ONE PERSON
TOTAL 32.4m2 (348 sq ft)

Scale bar (m)
0 1 2 3 4 5 10

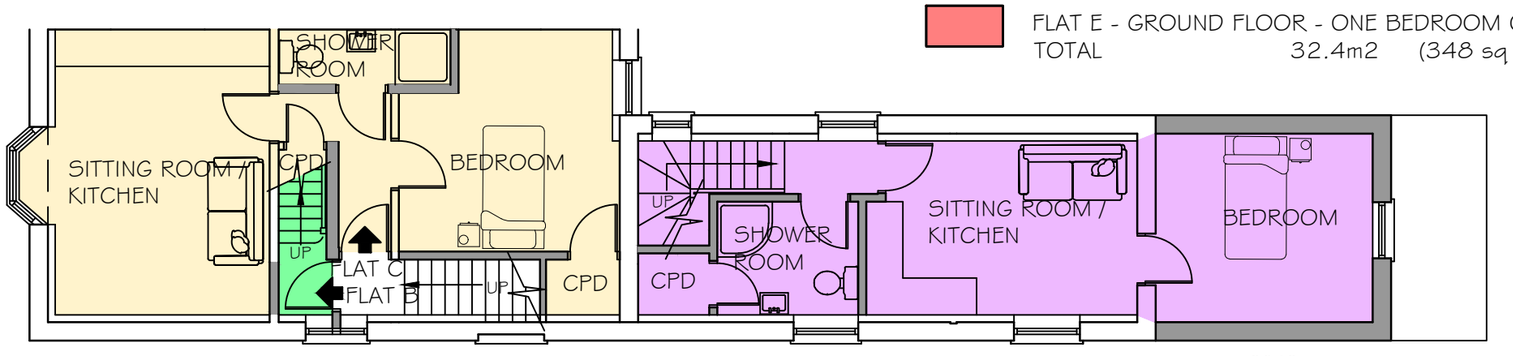

PROPOSED FIRST FLOOR PLAN

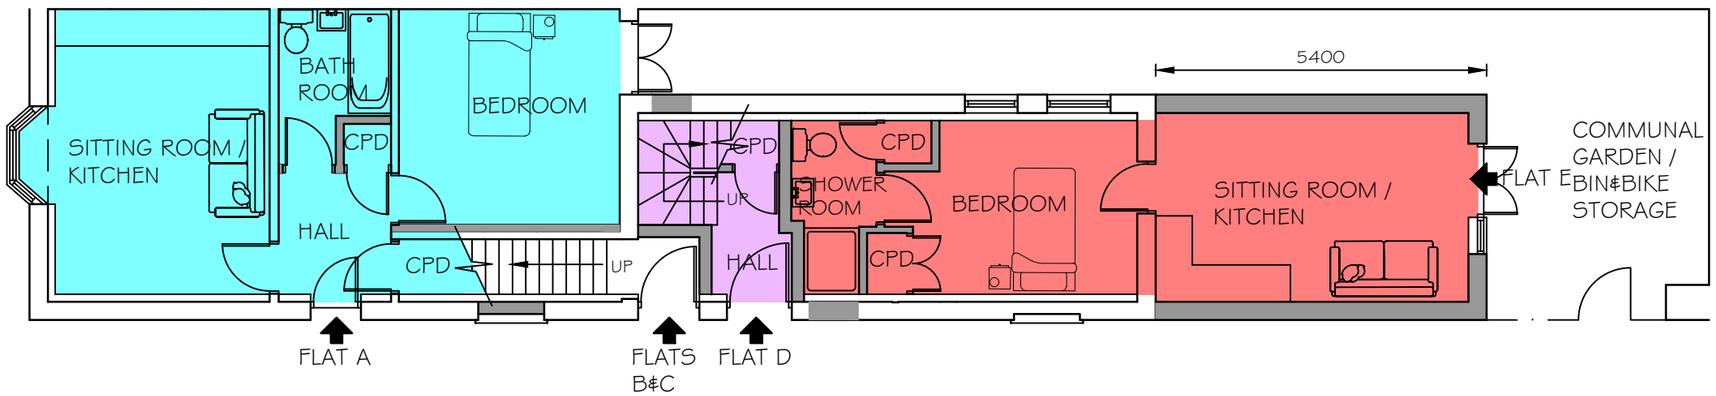

PROPOSED GROUND FLOOR PLAN / SITE LAYOUT

REV	DESCRIPTION	DATE
B	PROPOSALS AMENDED	29.08.23
A	PROPOSALS AMENDED	24.08.23

CLIENT
ARUN DISTRICT COUNCIL

PROJECT
29 NEW ROAD
LITTLEHAMPTON
WEST SUSSEX

SCALE 1:100 @A3
DRAWN BY PLB
DATE JAN 22

DWG NO 1119/05
REV. B

DRAWING TITLE
PROPOSED FLOOR PLANS / SITE LAYOUT - OPTION D

CHARTERED BUILDING SURVEYORS
SLOANE & BROWN
ARCHITECTURAL SERVICES
Unit 3b Woodhorn Business Centre
Woodhorn Lane
Oving Chichester
West Sussex PO20 2BX
Tel 01243 774764
www.sloaneandbrown.co.uk

ARUN DISTRICT COUNCIL LU/258/23/PL