


ARUN DISTRICT COUNCIL

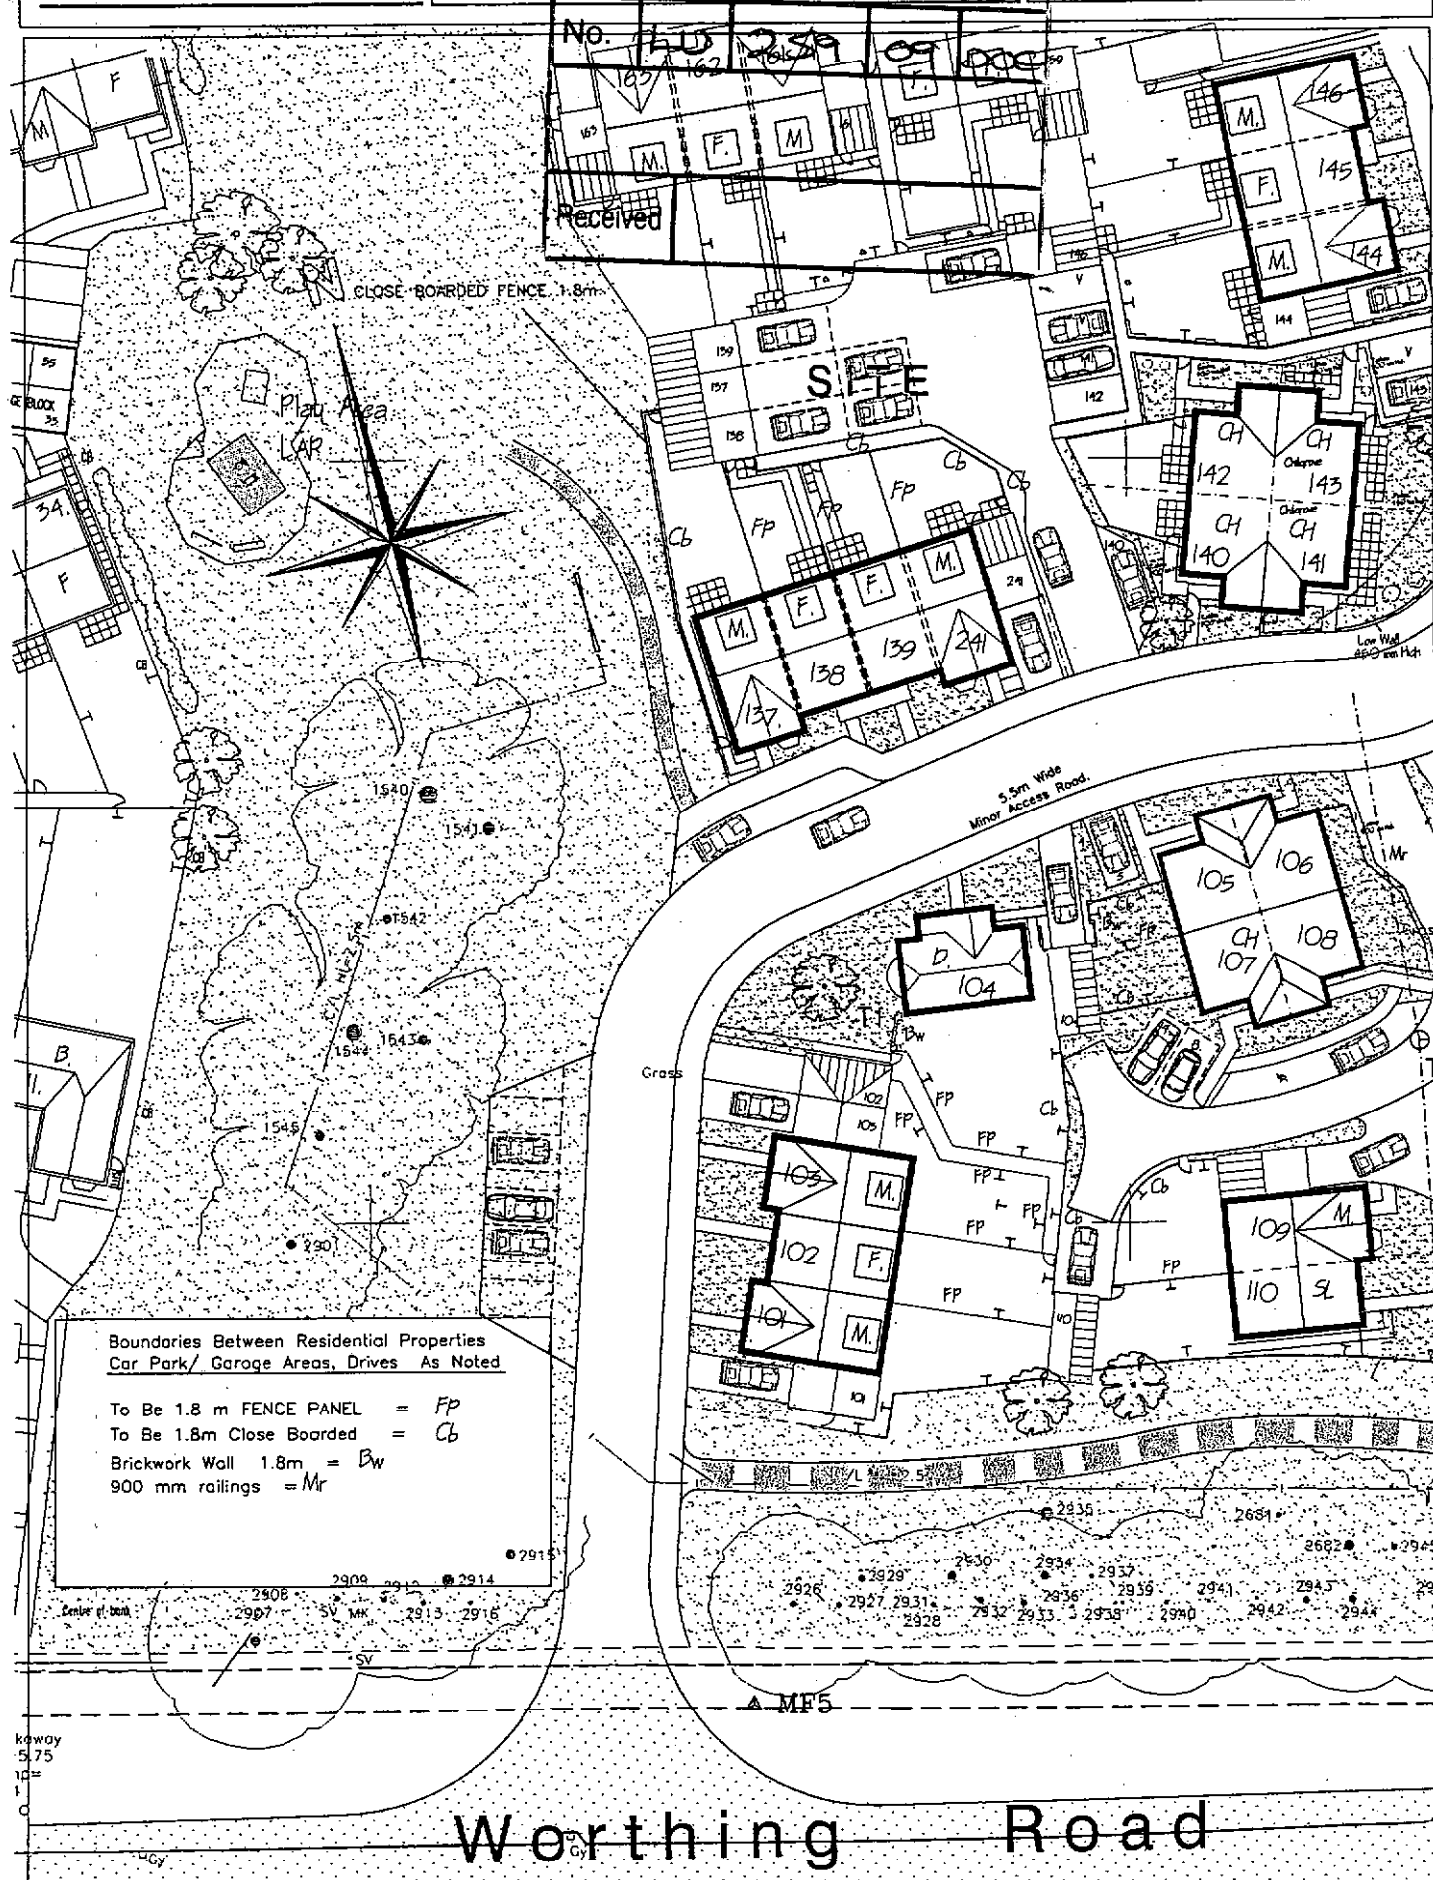

Boundaries Between Residential Properties
 Car Park/ Garage Areas, Drives As Noted

To Be 1.8 m FENCE PANEL = FP
 To Be 1.8m Close Boarded = CB
 Brickwork Wall 1.8m = BW
 900 mm railings = MR