
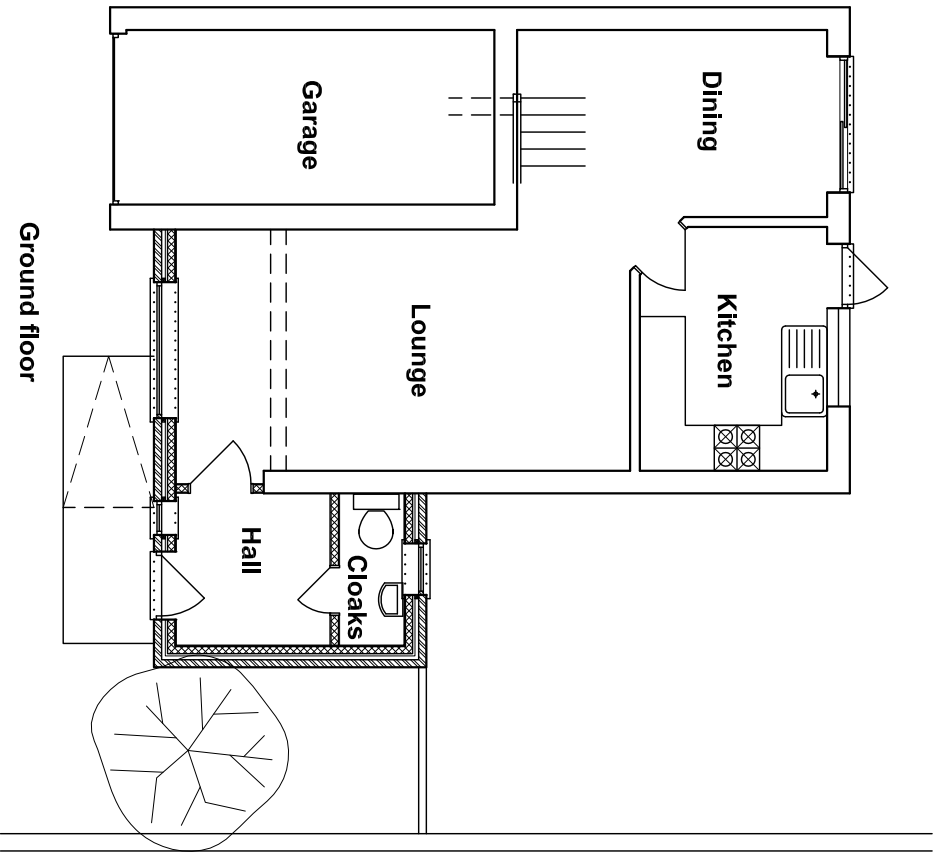
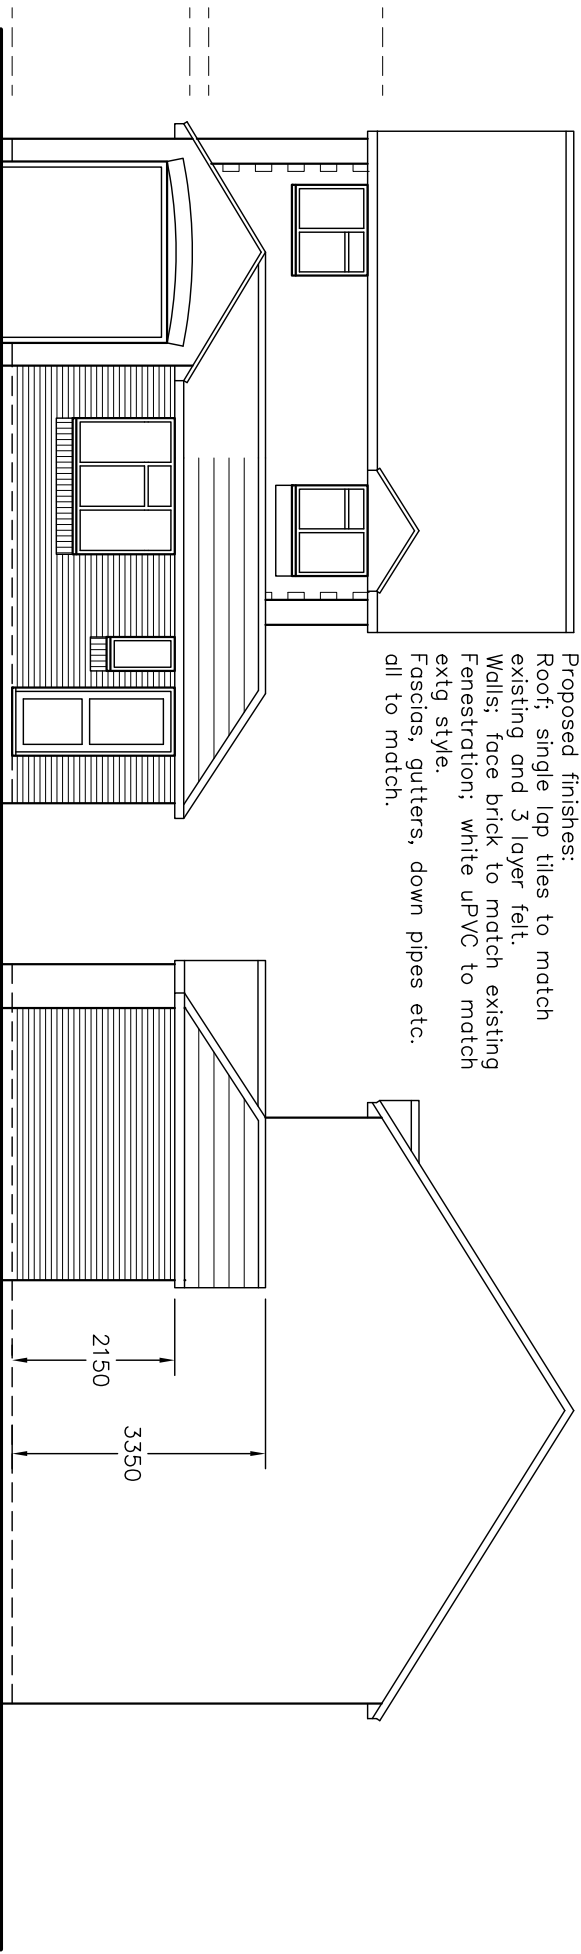


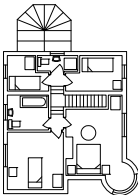

Bryceson Shaw Associates <i>Surveyors and Designers</i> 2 Wellesley Court, Fitzalan Road, Littlehampton, West Sussex BN17 5JW Tel. & Fax 01903 734381 Mobile: 07889 651301 E-mail: brycesonshaw@btinternet.com		
Project: Proposed extension; 38 Rosemead, Littlehampton BN17 6UH		
Drawing: Plans and elevations as proposed		
FOR: Mr. & Mrs. Seex		
Drawn: PKS	Date: July 2010	
Scales: 1:100	No: 1038/01/02	
To scale when printed on A3		