



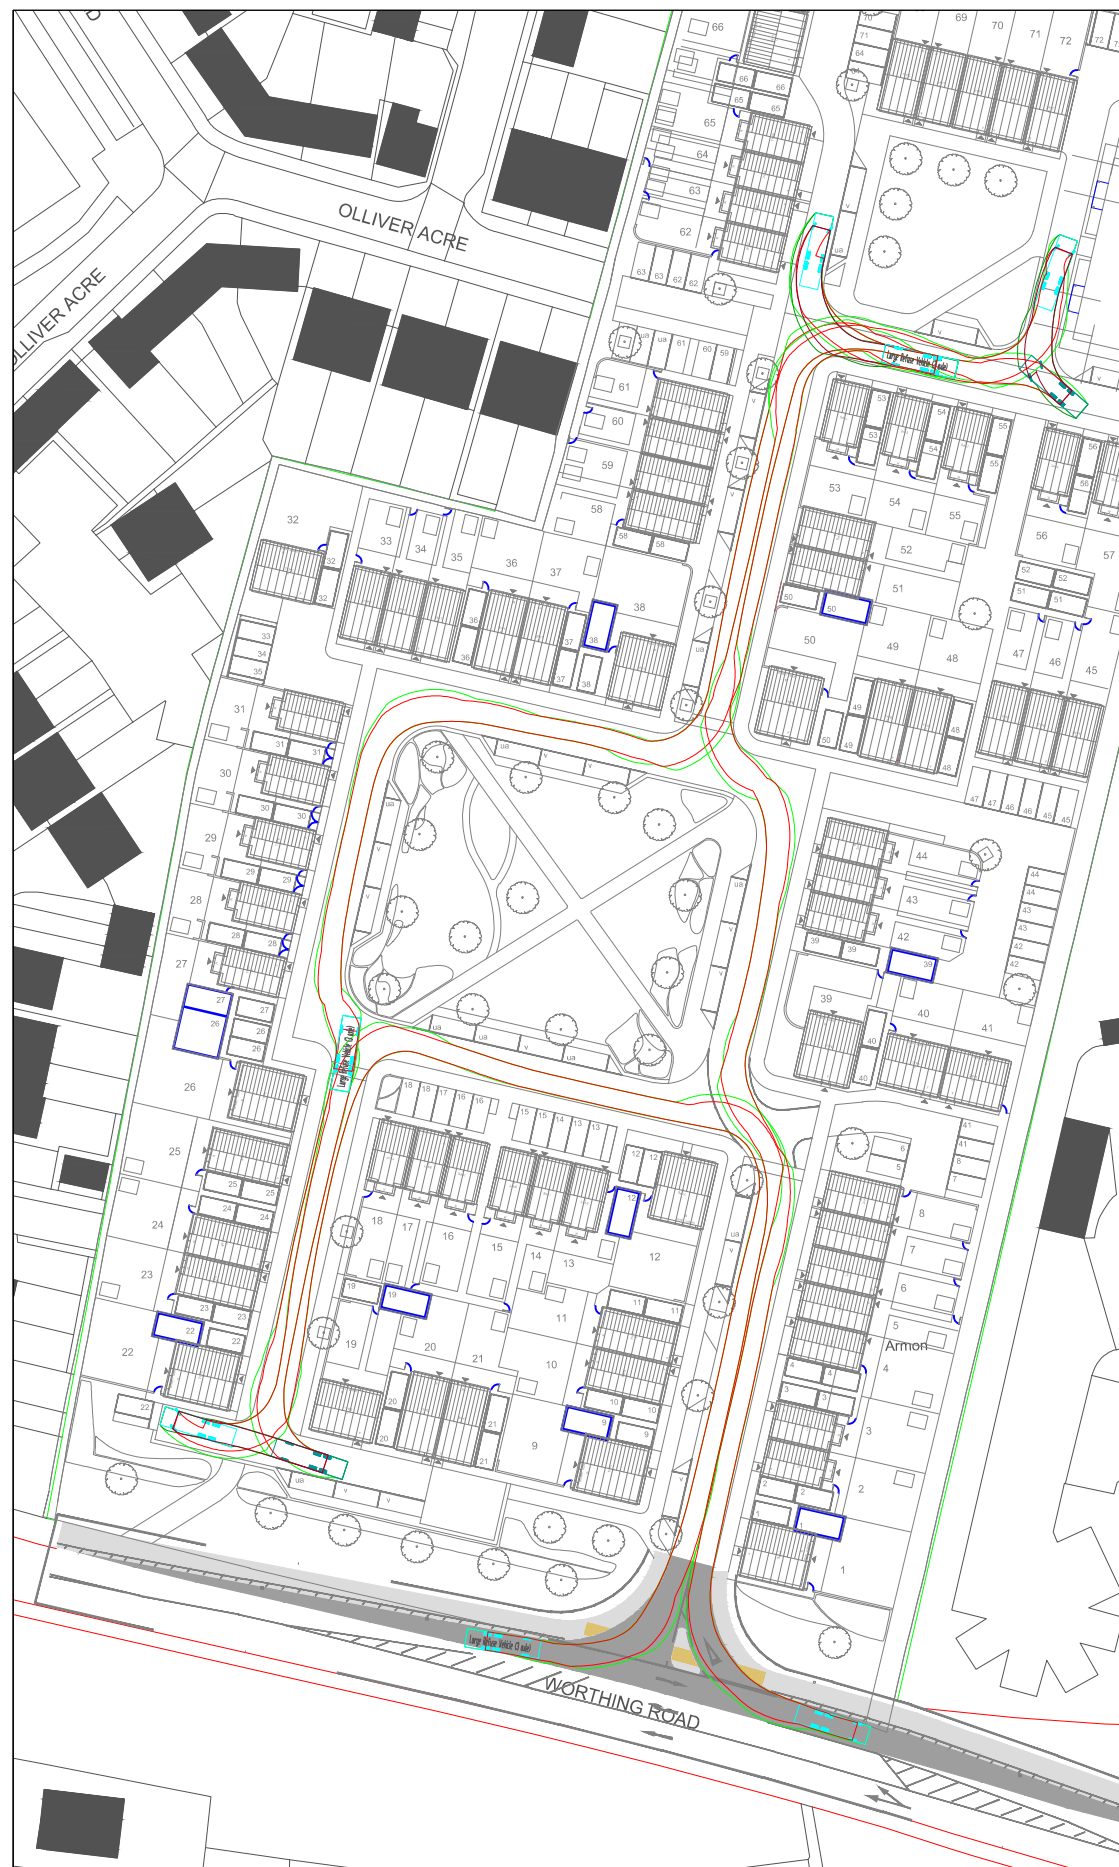

MAIN SITE TRACK (SCALE 1:1000)

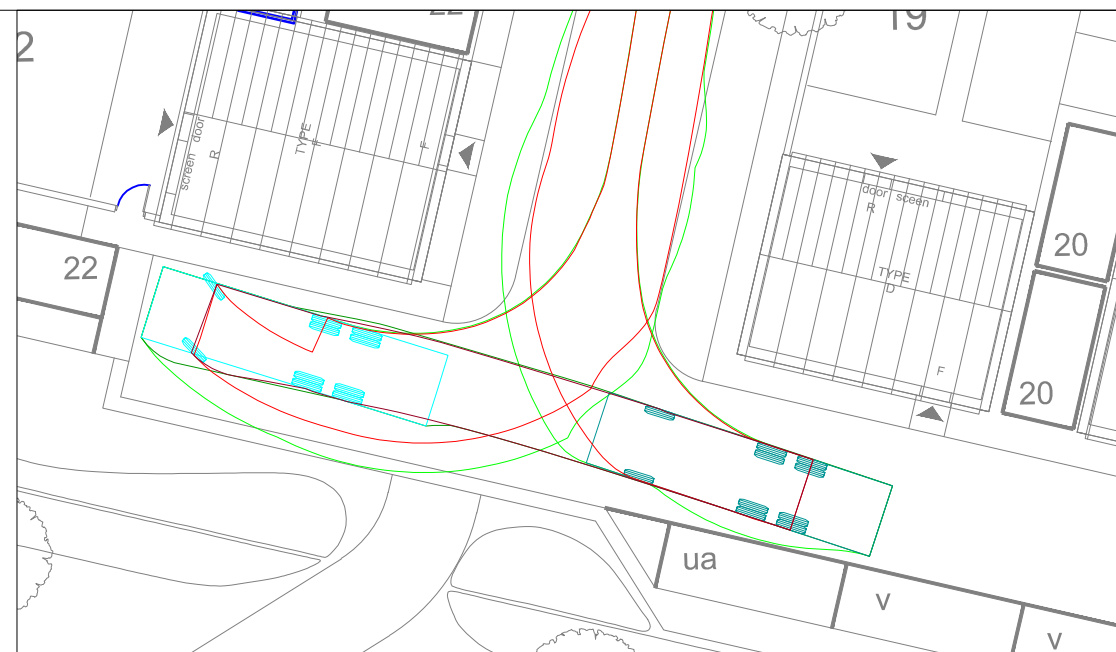

TRACK BY 22, 19 AND 20 (SCALE 1:250)




TRACK BY 53, 62, 63, 56, 57 AND 74-85 (SCALE 1:500)

NOTES

1. THIS DRAWING IS INTENDED TO BE VIEWED IN COMBINATION WITH ALL RELEVANT ARCHITECTS, ENGINEERS, SERVICES AND SPECIALIST DRAWINGS AND SPECIFICATION.
2. ANY VARIATIONS OR DISCREPANCIES BETWEEN THESE DRAWINGS IN TERMS OF DIMENSIONS OR DETAILS SHOULD BE DRAWN TO THE ATTENTION OF THE ARCHITECT AND/OR THE ENGINEER IN WRITING FOR CLARIFICATION.
3. ALL DIMENSIONS AND LEVELS ARE IN METRES. DO NOT SCALE THIS DRAWING, PRINT, PLOT OR DISK.
4. THIS DRAWING IS THE COPYRIGHT OF THE CONSULTANTS AND MUST NOT BE REPRODUCED/USED WITHOUT THEIR GIVEN PERMISSION.
5. ALL MAPPING INFORMATION PROVIDED BY THIRD PARTY. PAUL BASHAM ASSOCIATES CANNOT ACCEPT RESPONSIBILITY FOR ITS ACCURACY.

REFUSE VEHICLE PROFILE

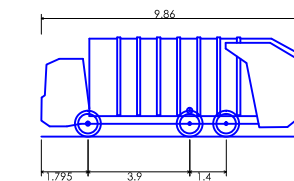

Large Refuse Vehicle (3 axle)
Overall Length
Overall Width
Overall Body Height
Min Body Ground Clearance
Track Width
Lock to Lock Time
Curb to Curb Turning Radius

9.860m
2.450m
3.814m
0.366m
2.450m
4.00s
9.500m



REVISED LAYOUT	SB	P5	07.12.16
REVISED LAYOUT	EK	P4	21.07.16
REVISED LAYOUT	MS	P3	01.06.16
PRELIMINARY ISSUE	MS	P2	28.10.15
PRELIMINARY ISSUE	AK	P1	01.04.15

Project Name WINDROOS NURSERY LITTLEHAMPTON	Title REFUSE VEHICLE TRACKING	 Paul Basham Associates Ltd Lancaster Court 8 Barnes Wallis Road Fareham Hampshire PO15 5TU T +44 (0) 1489 668134 E info@paulbashamassociates.com W www.paulbashamassociates.com	Checked By AK	Checked Date 01.04.15	Scale AS SHOWN (AT A3 SIZE)		
Project Phase PRELIMINARY			Drawn By JL	Drawn Date 01.04.15	Client Drawing No. N/A	PBA Drawing No. 063.0001.002	Revision P5