


Extg. Side - East

Extg. Rear - North

Extg. Side - West



Prop. Side - East

Proposed finishes:
Roof: flat
Walls: face brick to match existing
Fenestration: white uPVC to match existing style
Fascias, soffits, gutters etc. all to match existing

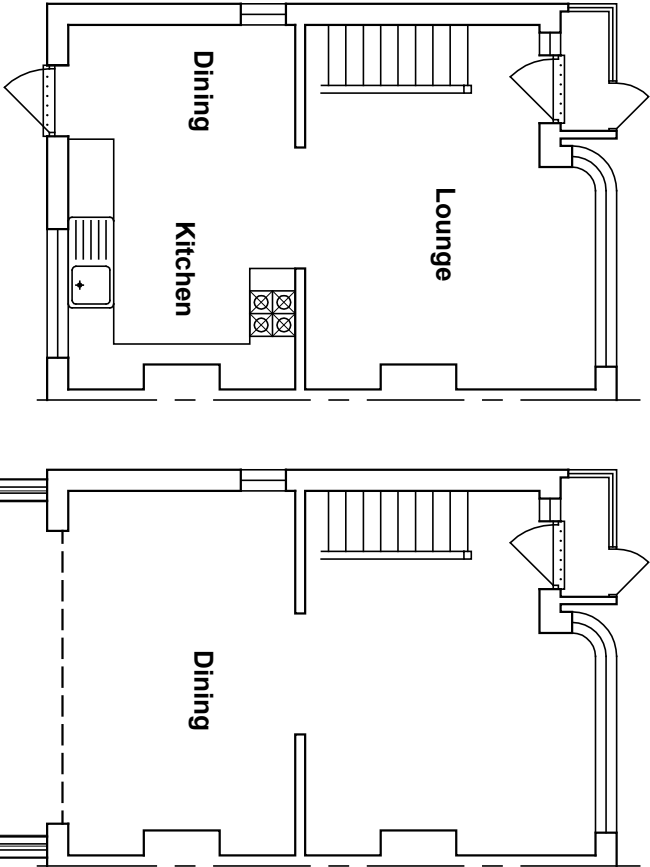


Existing

Proposed

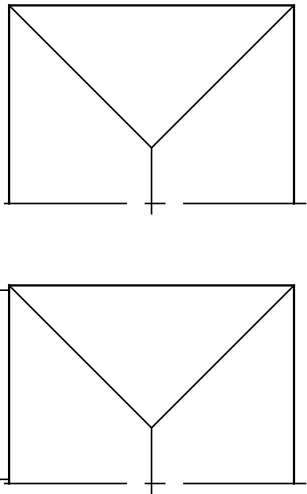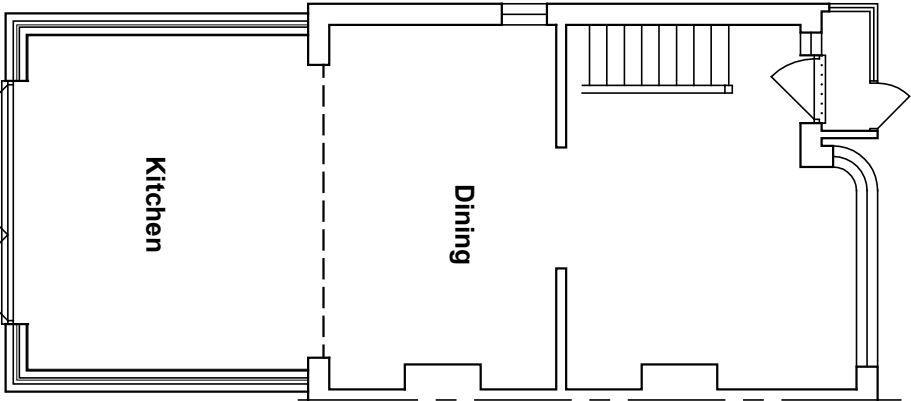


Existing

Proposed

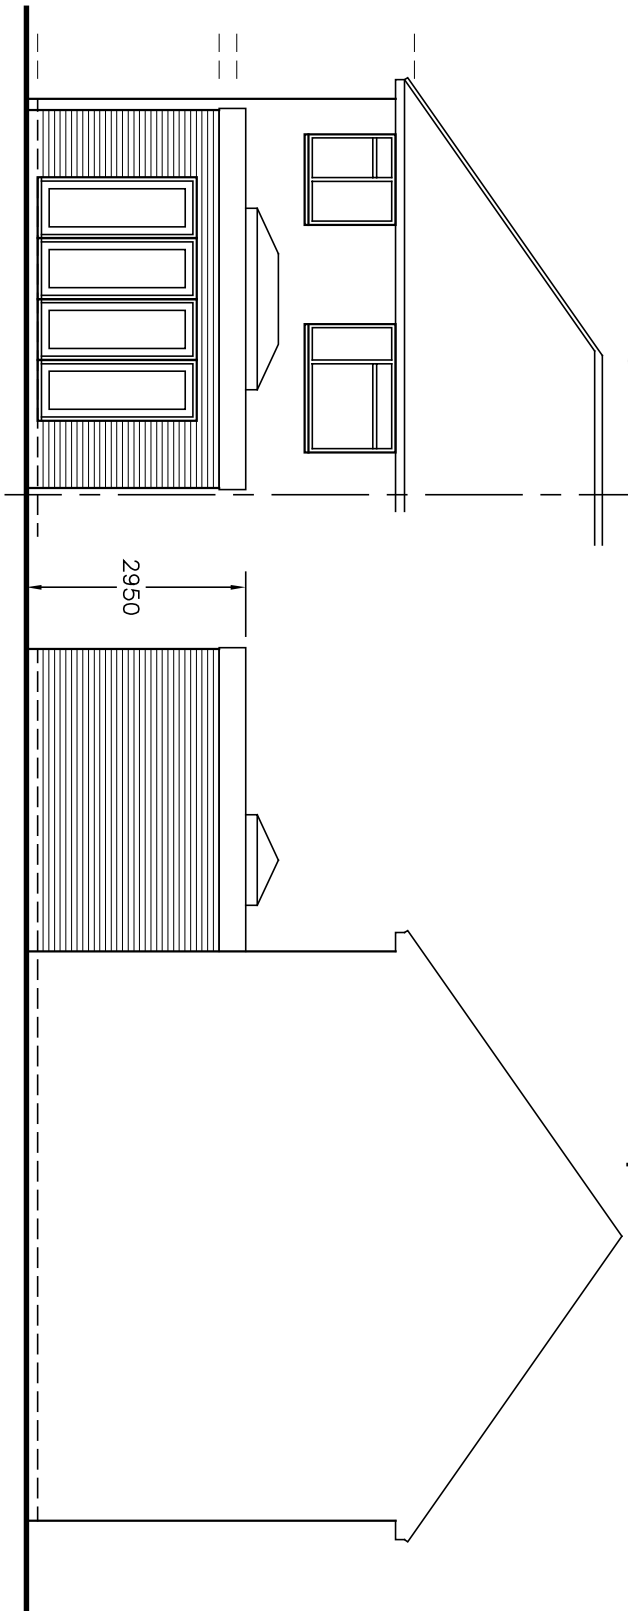

Prop. Rear - North

Prop. Side - West

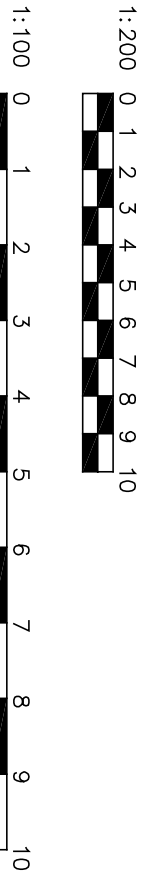

1:200 0 1 2 3 4 5 6 7 8 9 10

1:100 0 1 2 3 4 5 6 7 8 9 10

BRYCESON SHAW ASSOCIATES
Surveyors and Designers
2 Wellesley Court, Fitzalan Road, Littlehampton,
West Sussex BN17 5JW
Tel. 01903 734381 Mobile: 07889 651301
E-mail: brycesonshaw@btinternet.com

Project:
Proposed extension; 65 Stanley Road, Littlehampton
BN17 6JF

Drawing:
Plans and elevations as existing and proposed

For:
Mr. P. Tomaska

Drawn: PKS

Date: January 2021

Scales: 1:100 1:200

No: 2704/01/01

To scale when printed on A3