



Block Plan

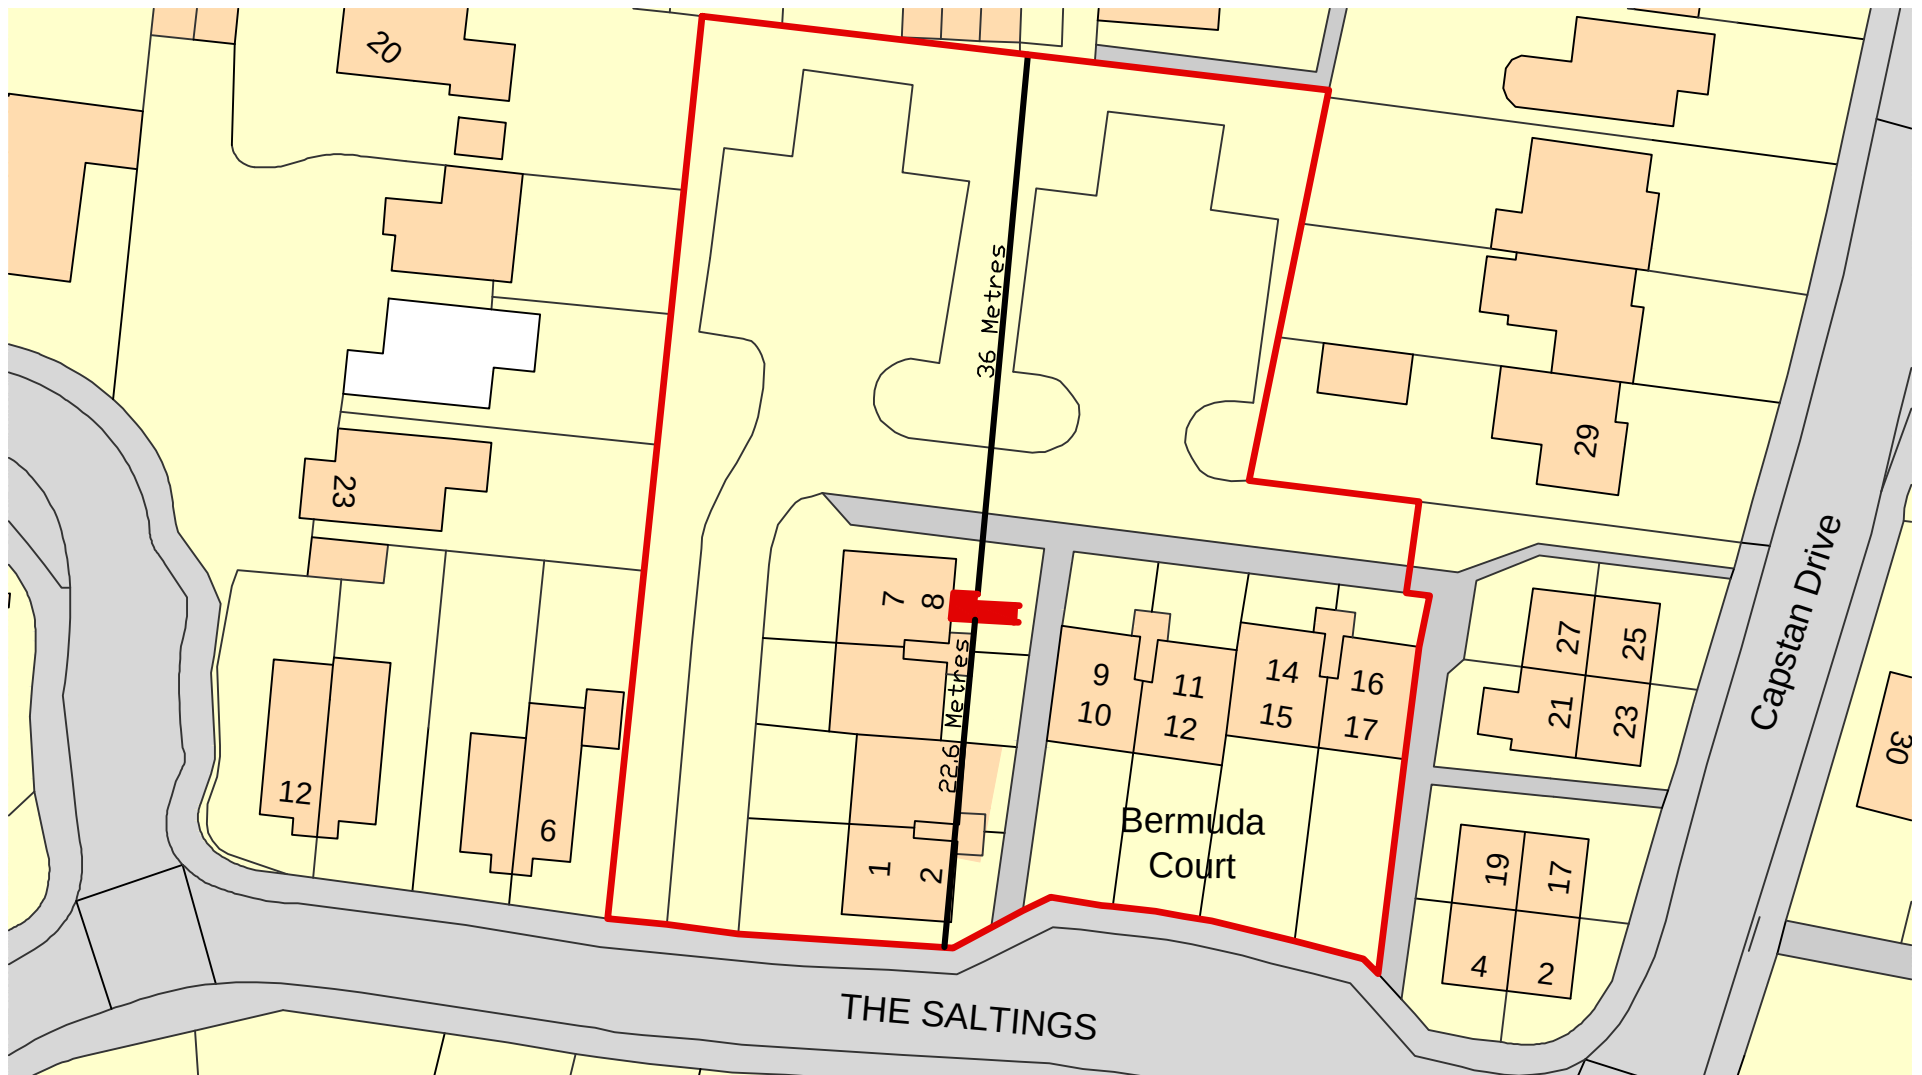


1:500



Location Plan

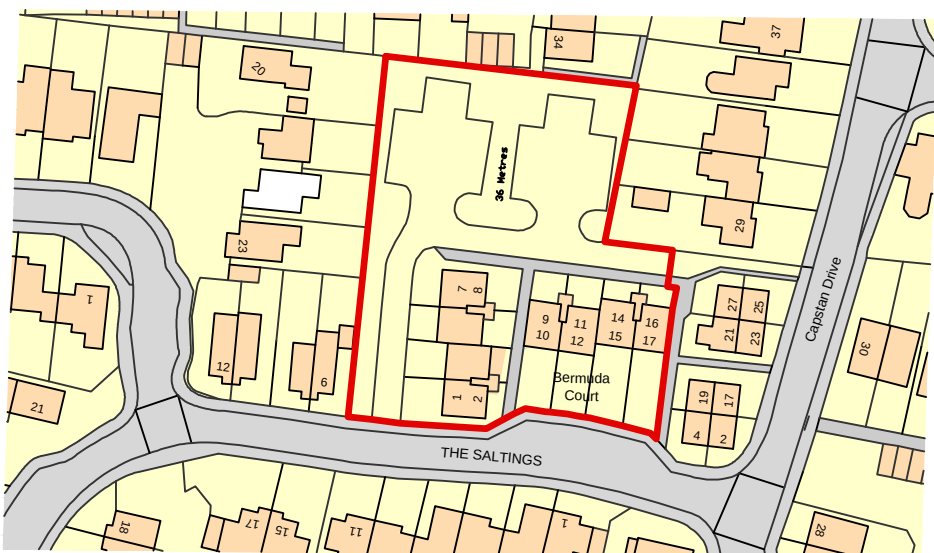

1:1250

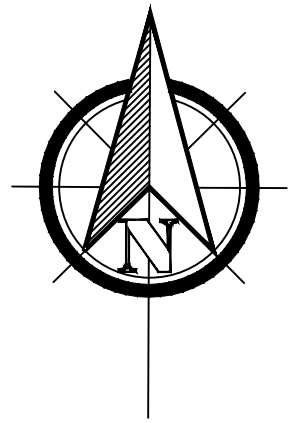

Address: F7 Bermuda Court The Saltings Littlehampton West sussex BN17 6RS		Client: Ms Carina Vervecken	
Drawing Title: Block and Location plans		Drawing Ref.: AT/27/BermudaCourtF7	
		Planning Applications Building Regulation Drawings Design Consultants Party Wall Surveyors Building Surveys/ Homebuyers Survey	
		Project Management Disabled Access Auditing Building Defect Analysis CDM Expert Witness	
Contact Details:	Telephone: 01273 410836	Email: aaron@amberliving.co.uk	
Contact Address:	Unit 3, Tungsten Building, George Street, Portslade, BRIGHTON, BN41 1RA		
Scale: 1:500/1:1250	Paper: A3	Date: 03/08/17	Revision No: Checked By: mb
		Direction:	