




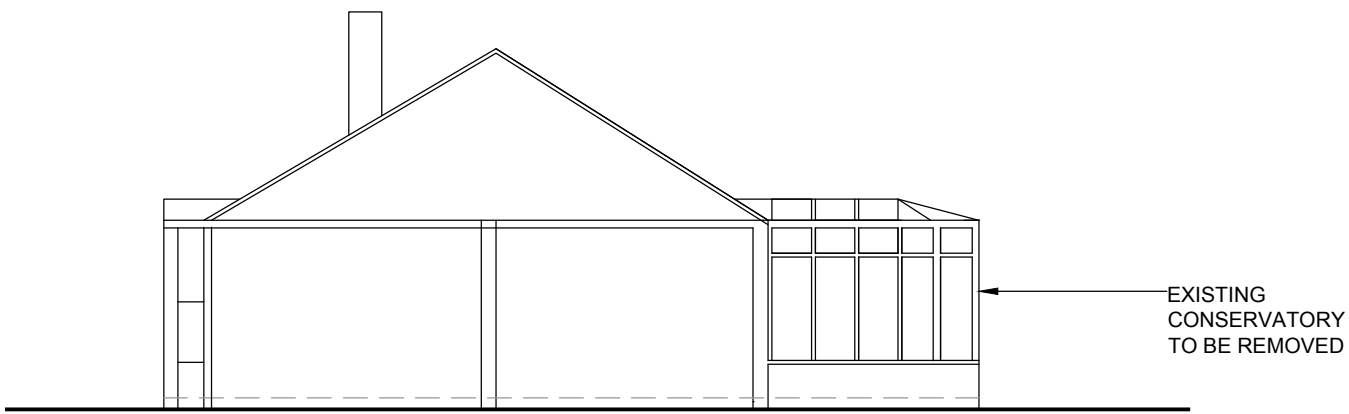


EXISTING SIDE
ELEVATION

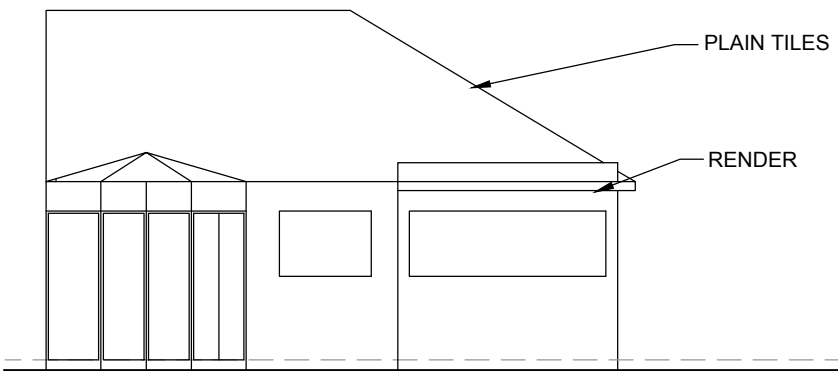


EXISTING REAR
ELEVATION

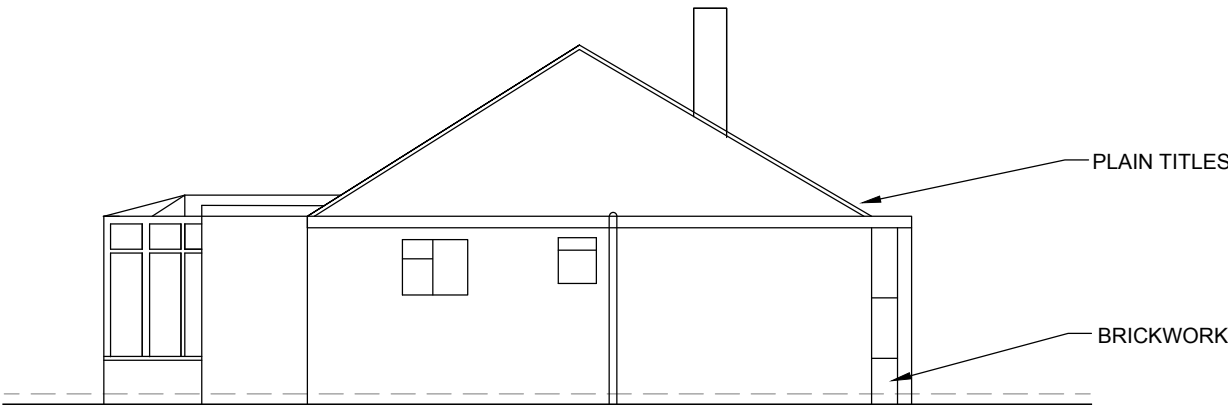


EXISTING SIDE
ELEVATION

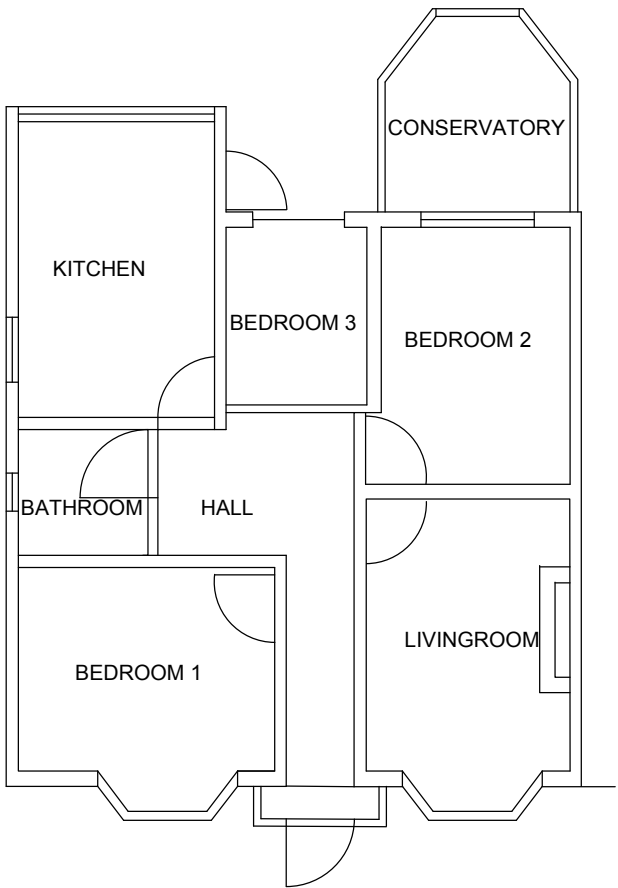


EXISTING PLAN

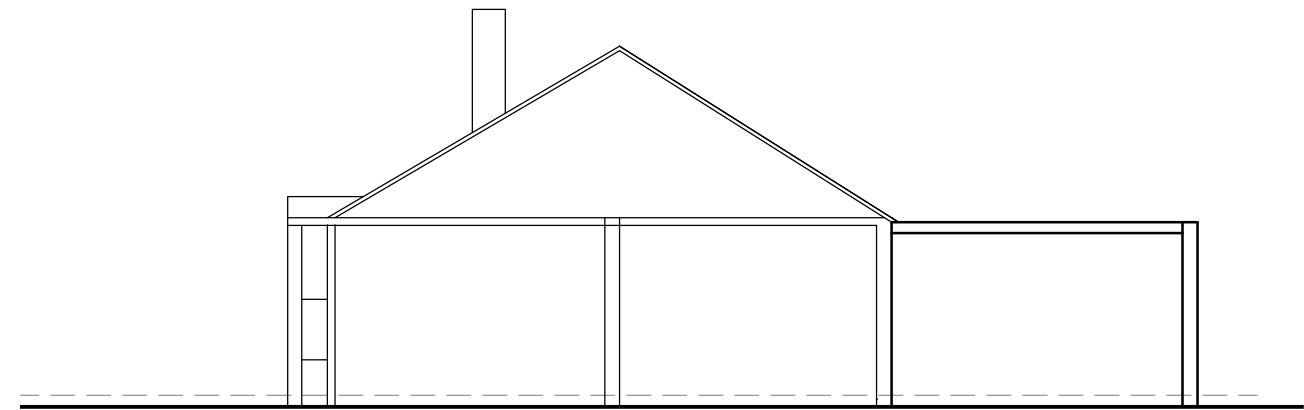


PPROPOSED SIDE
ELEVATION

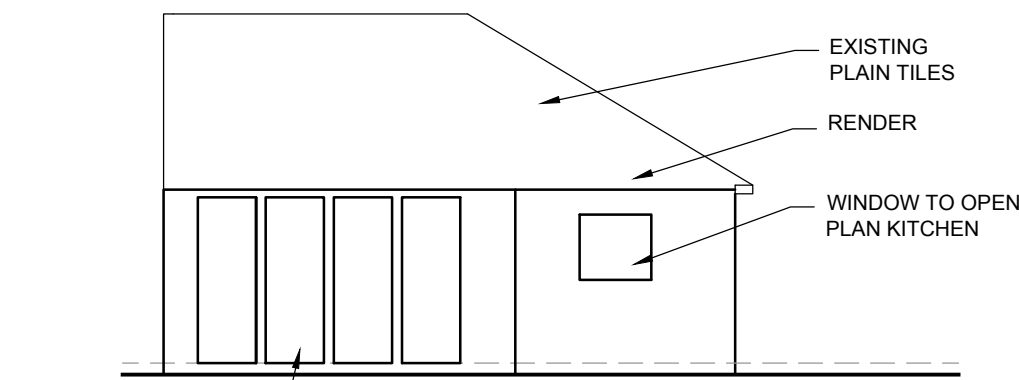

PROPOSED REAR
ELEVATION

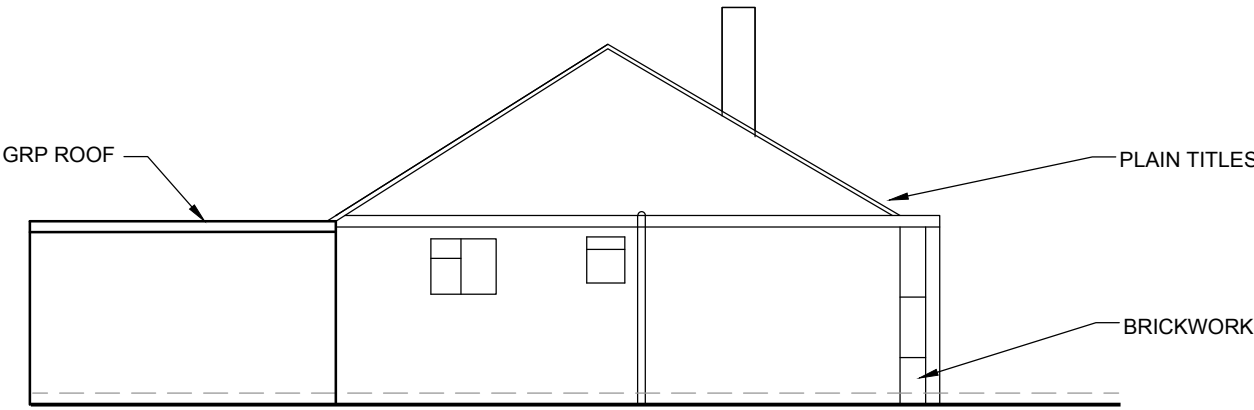

PROPOSED SIDE
ELEVATION

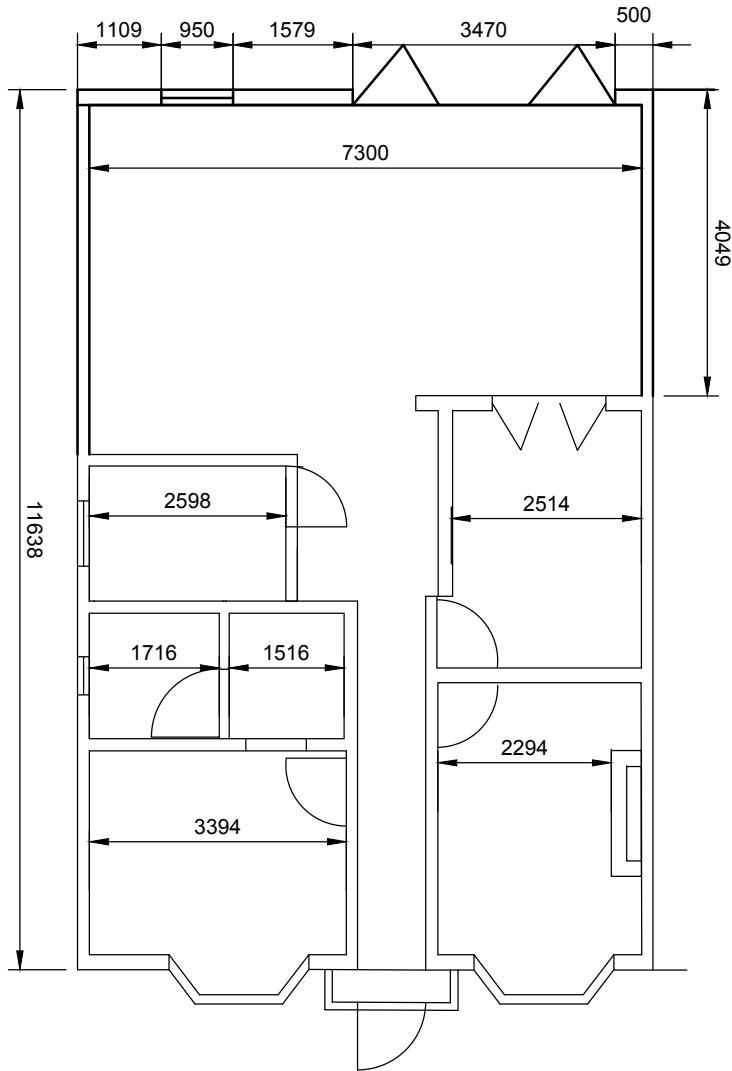

PROPOSED PLAN

- GENERAL NOTES:**
- DO NOT SCALE FROM THIS DRAWING.
 - ALL DIMENSIONS MUST BE CHECKED ON SITE BEFORE WORK BEGINS.
 - ANY DISCREPANCIES BETWEEN THE DRAWING AND SITE CONDITIONS ARE TO BE REPORTED IMMEDIATELY.
 - ALL WORKS ARE TO COMPLY WITH CURRENT BUILDING REGULATIONS.
 - MATERIALS AND FINISHES TO BE AGREED WITH THE CLIENT/OWNER BEFORE INSTALLATION.
 - THIS DRAWING IS TO BE READ IN CONJUNCTION WITH ANY OTHER RELEVANT DRAWINGS AND DOCUMENTS.
- PARTY WALL NOTE:**
- WORKS AFFECTING EXISTING PARTY WALLS, BOUNDARY WALLS, OR STRUCTURES SHARED WITH NEIGHBOURING PROPERTIES MUST COMPLY WITH THE PARTY WALL ETC. ACT 1996.
 - THE BUILDING OWNER IS RESPONSIBLE FOR SERVING THE REQUIRED PARTY WALL NOTICE(S) TO ADJOINING OWNERS BEFORE COMMENCING WORK.
 - NO WORK IS TO PROCEED ON OR AFFECTING A PARTY WALL UNTIL THE NECESSARY CONSENTS OR AWARDS ARE IN PLACE.

PRELIMINARY ISSUE

THESE DRAWINGS AND DESIGNS ARE THE PROPERTY OF ASHLEYN BROWN AND MUST NOT BE COPIED, RETAINED, OR USED WITHOUT PRIOR WRITTEN CONSENT.



TITLE TEXT
SCALE 1:1250



TITLE TEXT
SCALE 1:500

P02	AB	12.10.25	EAVES AMENDMENT
P01	AB	20.09.25	PRELIMINARY ISSUE
Rev	Drwn	D.M.Y	Revision notes
Revisions			

Project

22 THE CROSSWAYSWICK LITTLEHAMPTON
BN17 7NJ
WEST SUSSEX

Drawing Title

REAR EXTENSION

Status **PLANNING**

Scale 1:100 @A1

Drawing Ref. 001 Revision P02

THIS DRAWING MUST BE
READ AS A COLOUR PRINT

DWG FILE: 22 The Crossways Current 3-2-P02.dwg