


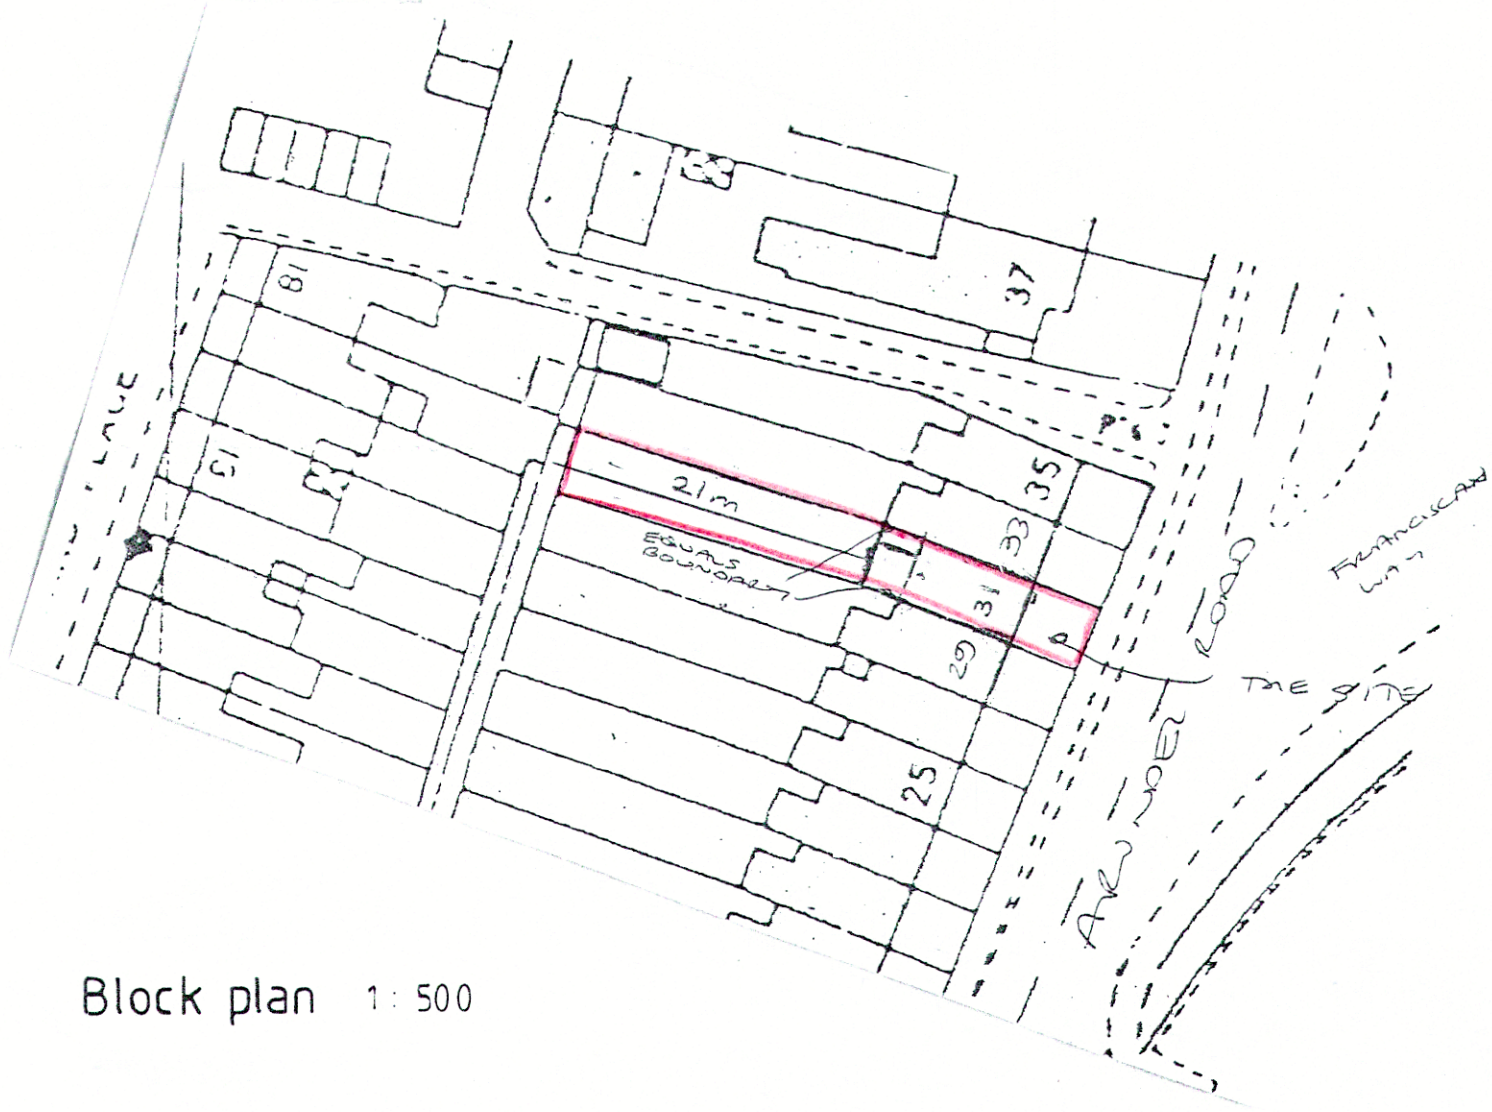


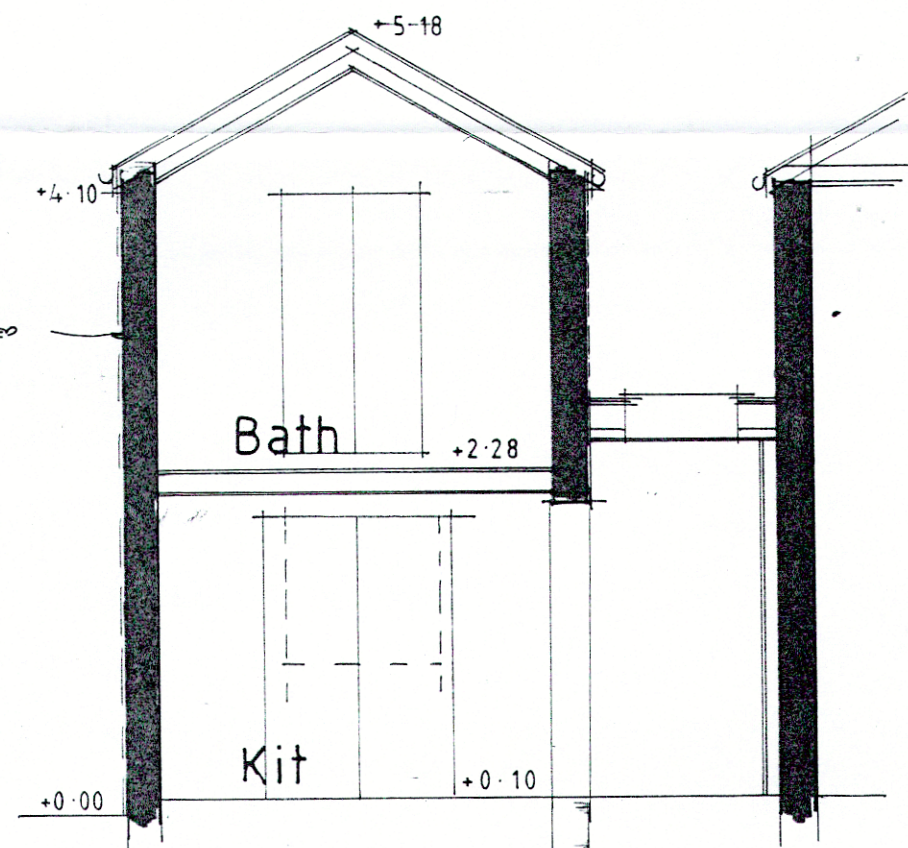


Site plan 1:1250

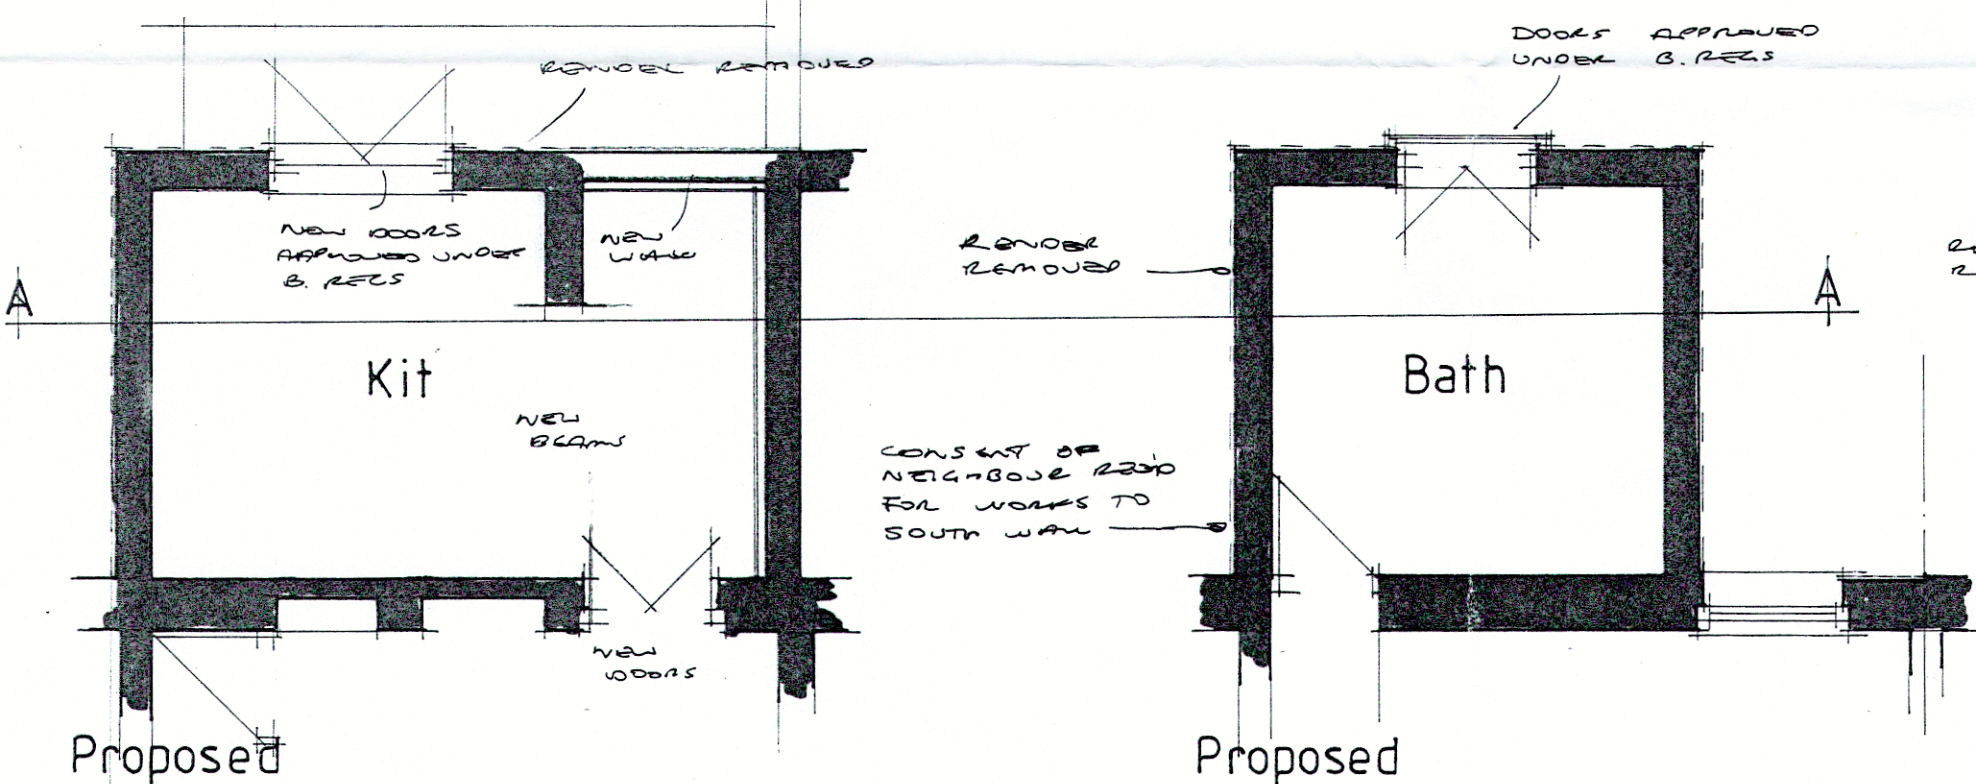


Block plan 1:500

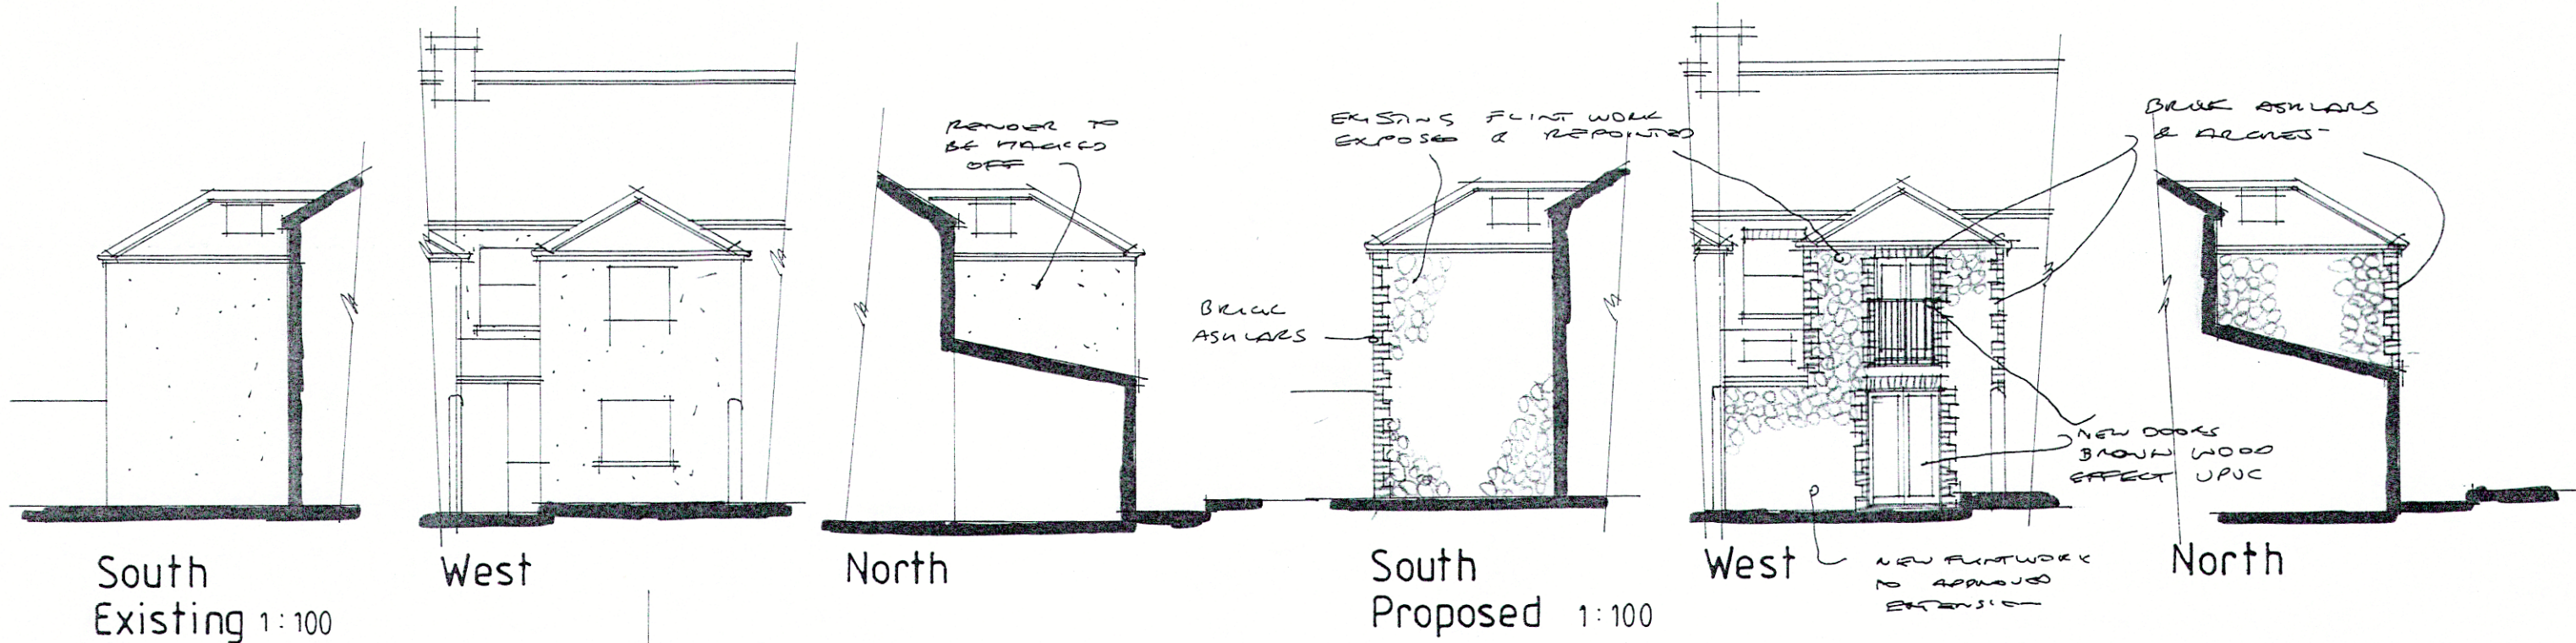


Section AA 1:50

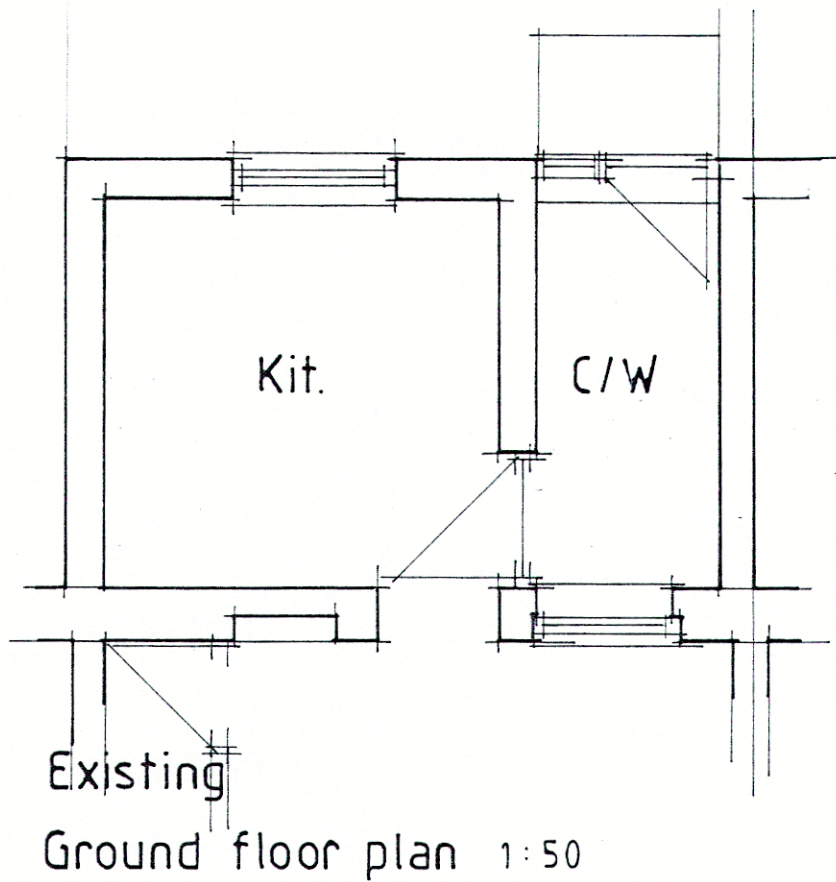

Existing Ground floor plan 1:50

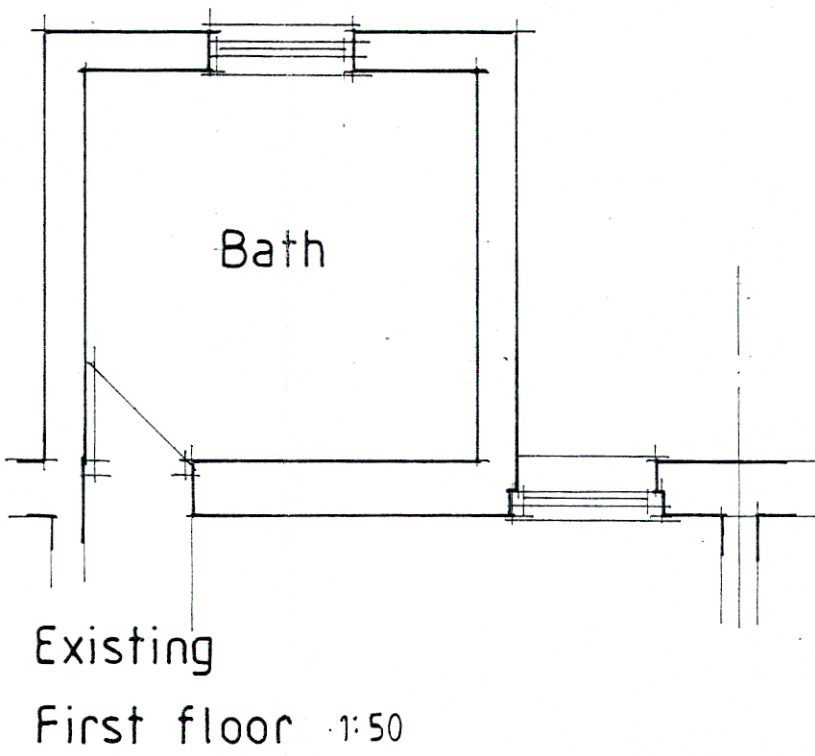

Existing First floor 1:50

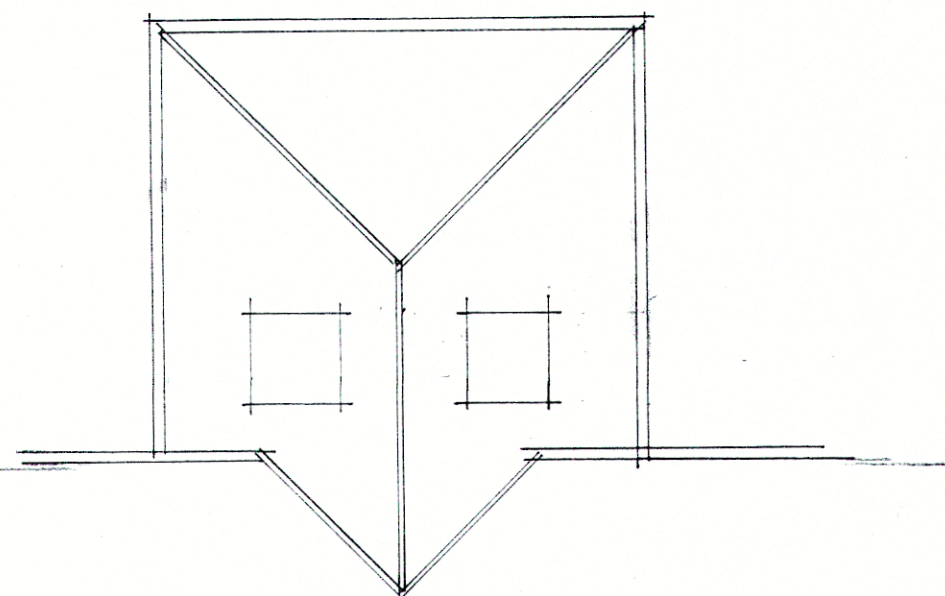

Roof plan 1:50
UNAPPROVED BY
THE PROPOSAL

AJ SALTER & SON
Architectural Technicians
and Surveyors
50 WINDSOR ROAD, WORTHING,
WEST SUSSEX, BN11 2LY
Tel/Fax: (01903 209496)
E-mail: ajsalterandson@hotmail.com

C			
B			
A			
Client	Mrs D. Evers		
Address	31 Arundel Road : Littlehampton		
Drawing	ALTERATIONS	No.	6317:1
Scale	1:50 1:100 1:500 1:1250	Drawn	B
		Date	27/7/07