


Proposed 4 Replacement Windows at
38 & 39. Mariners Quay, River Road, Littlehampton. BN17 5DA

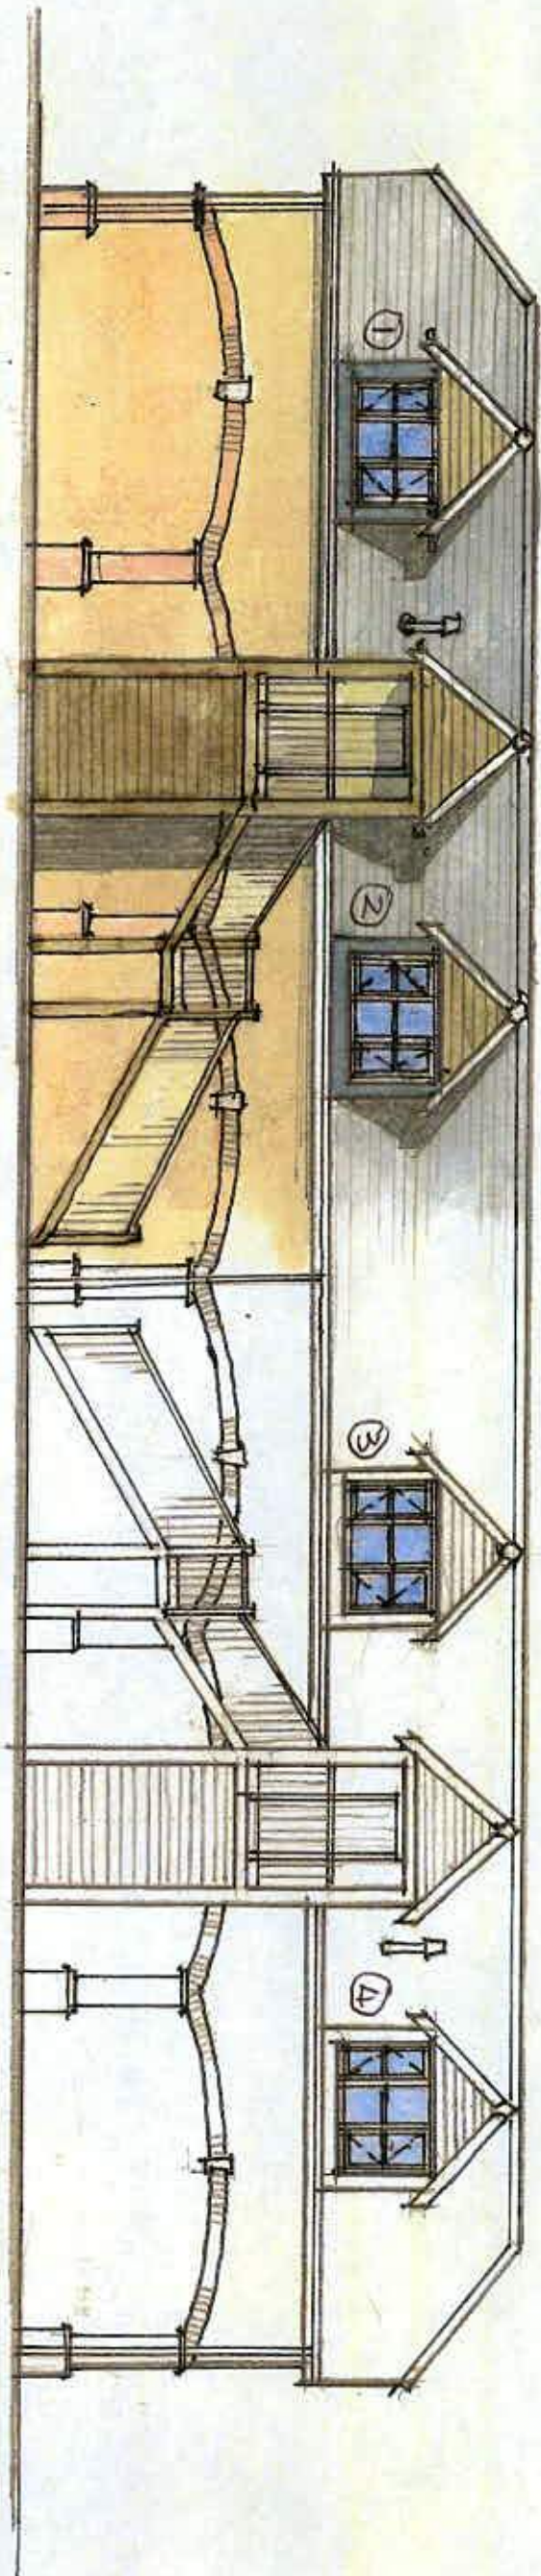

North Elevation (To River Road).

Scale: 1/100m.

M. Jeans. (MQA Ltd).
Sept 2018