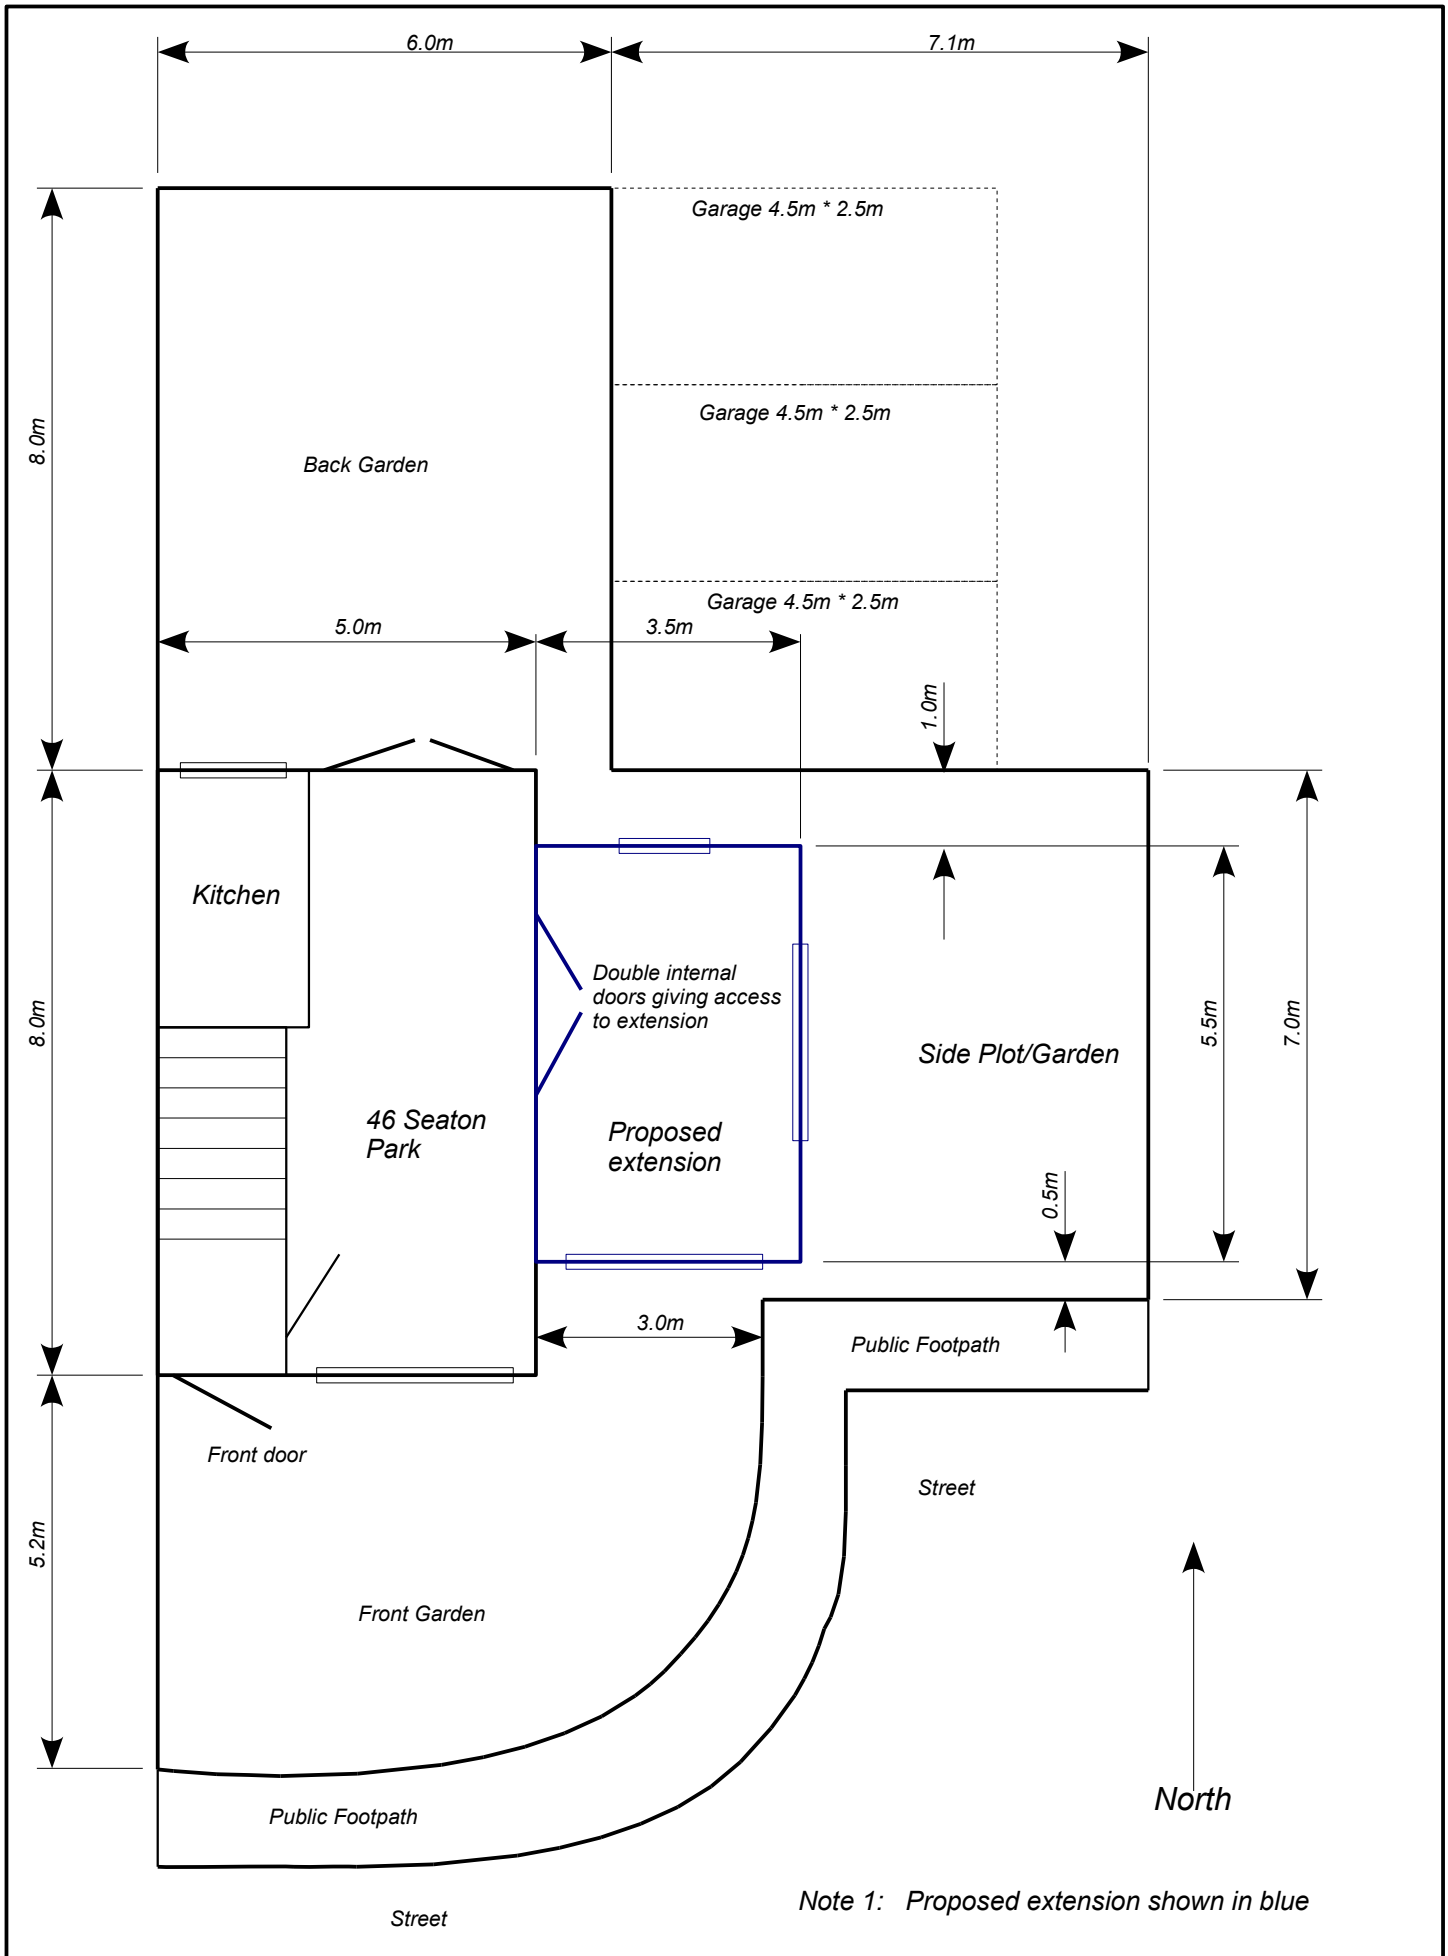


| | | |
|---|---|---|
| Floor Plan view of 46 Seaton Park and proposed extension | Ref: (A4) Floor-Plan | 06/09/11 |
| | Page 1 of 9 (Rev;1) | Scale 1:100 |