Note 1: Extension brickwork to be painted white to match existing where applicable

Note 2: Extension front window to match existing 2.6m*1.3m

Note 3: Extension to have unpainted matching brickwork on gable end

Note 4: Extension to be built to all relevant building and insulation regulations

Note 5: All property boundary's unaffected

Note 6: Extension to have flat roof

Note 7: Proposed extension shown in blue

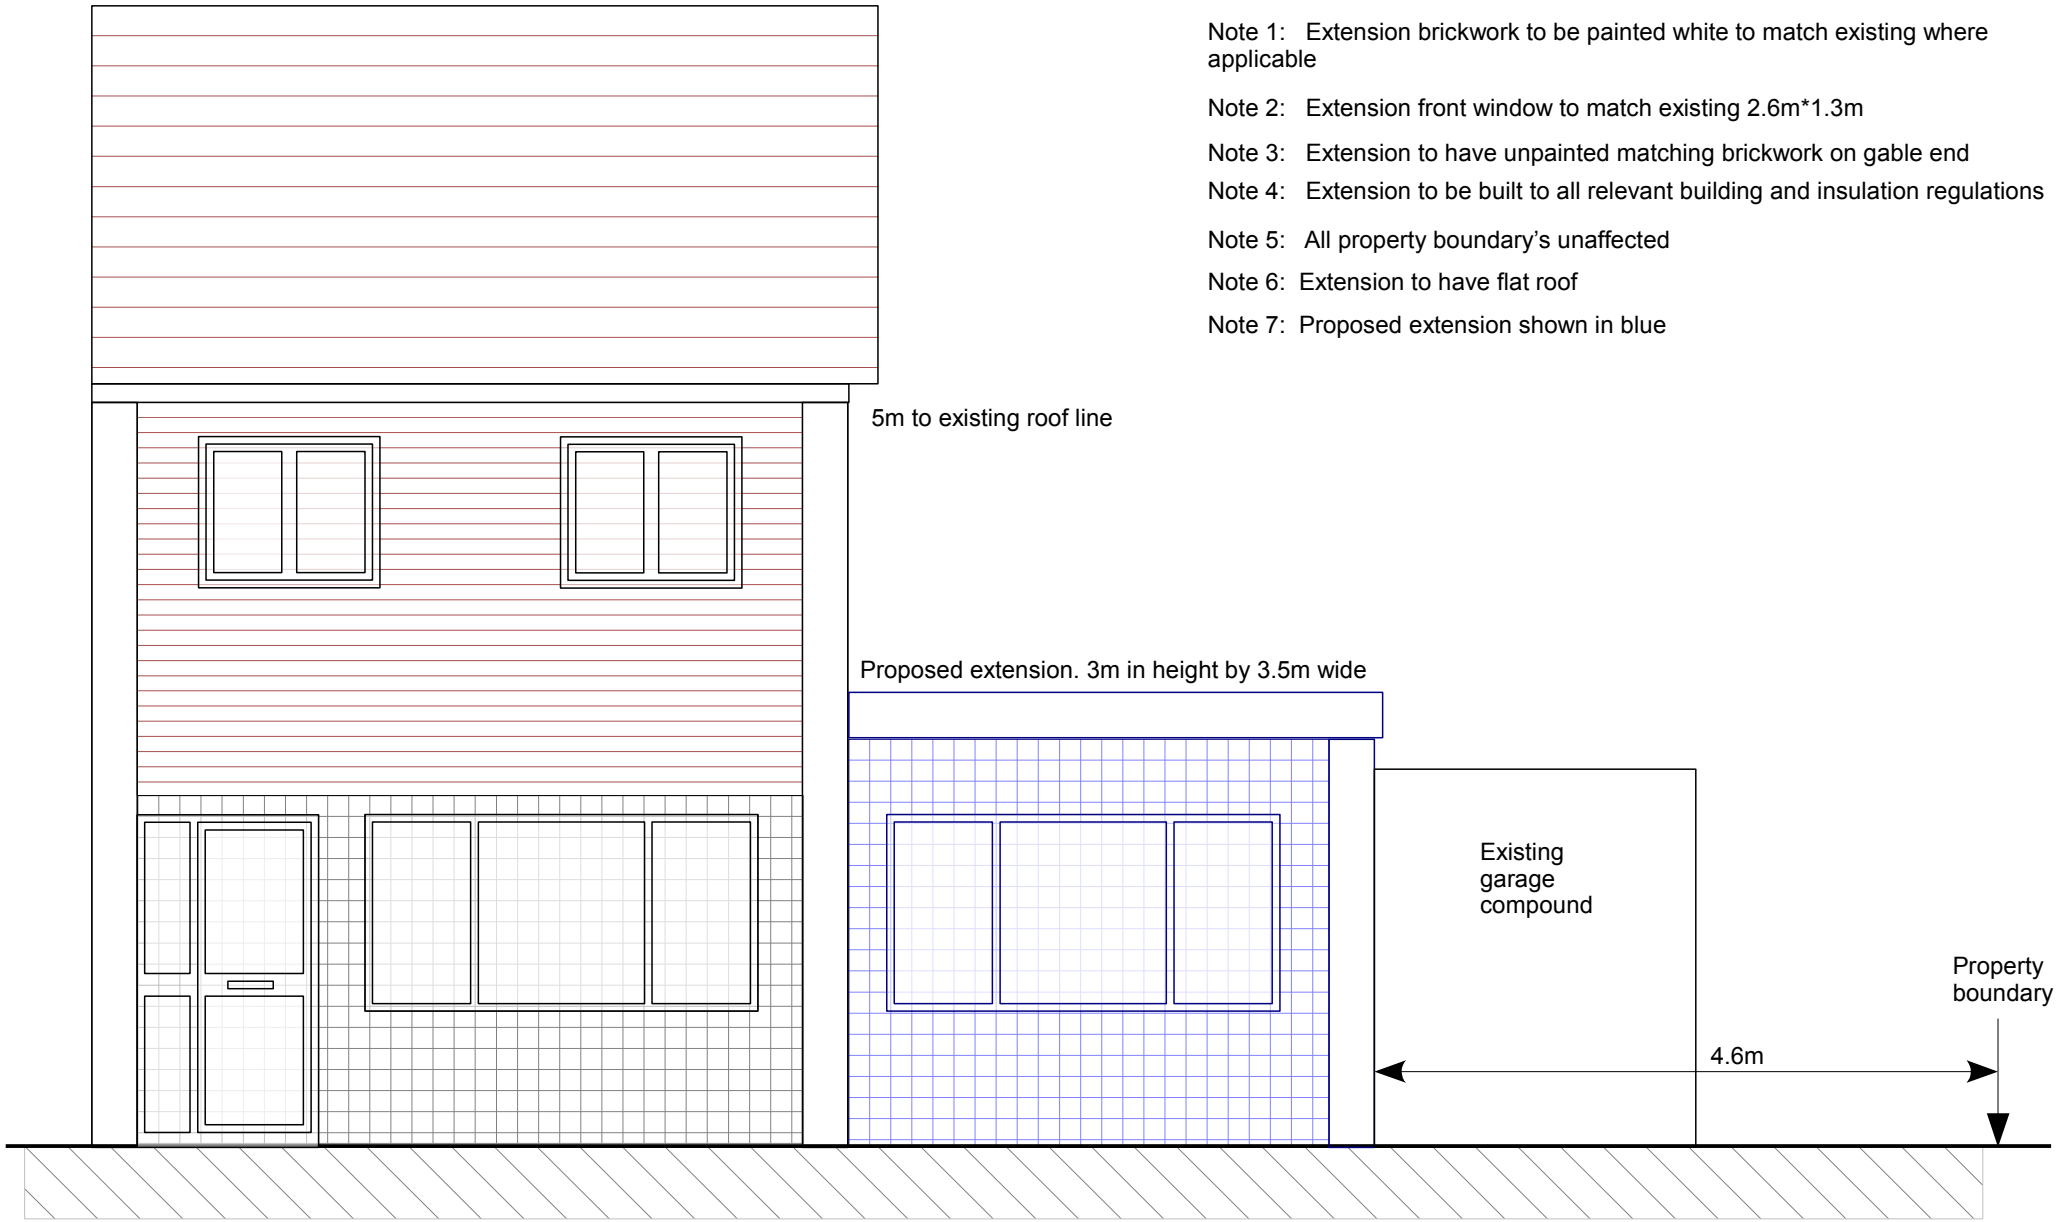

Front (street) view of 46 Seaton Park and proposed extension (NORTH)	Ref: (A4) Front-View	Page 3 of 9 (Rev;1)	06/09/11 Scale: 1:50