

LU/263/09

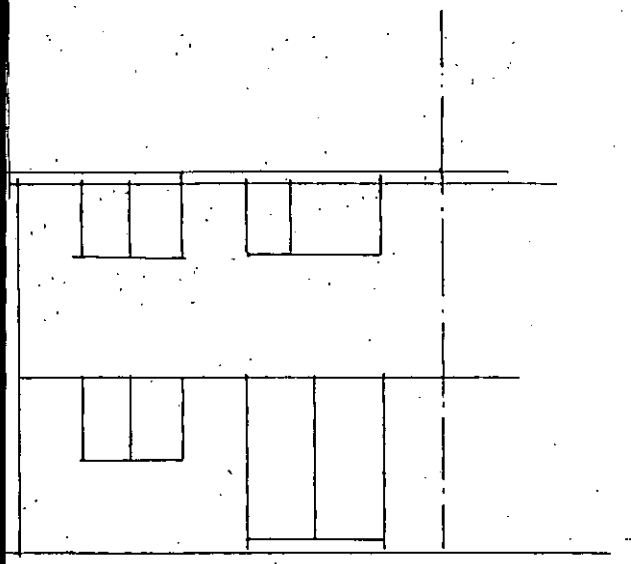

EXISTING REAR ELEVATION

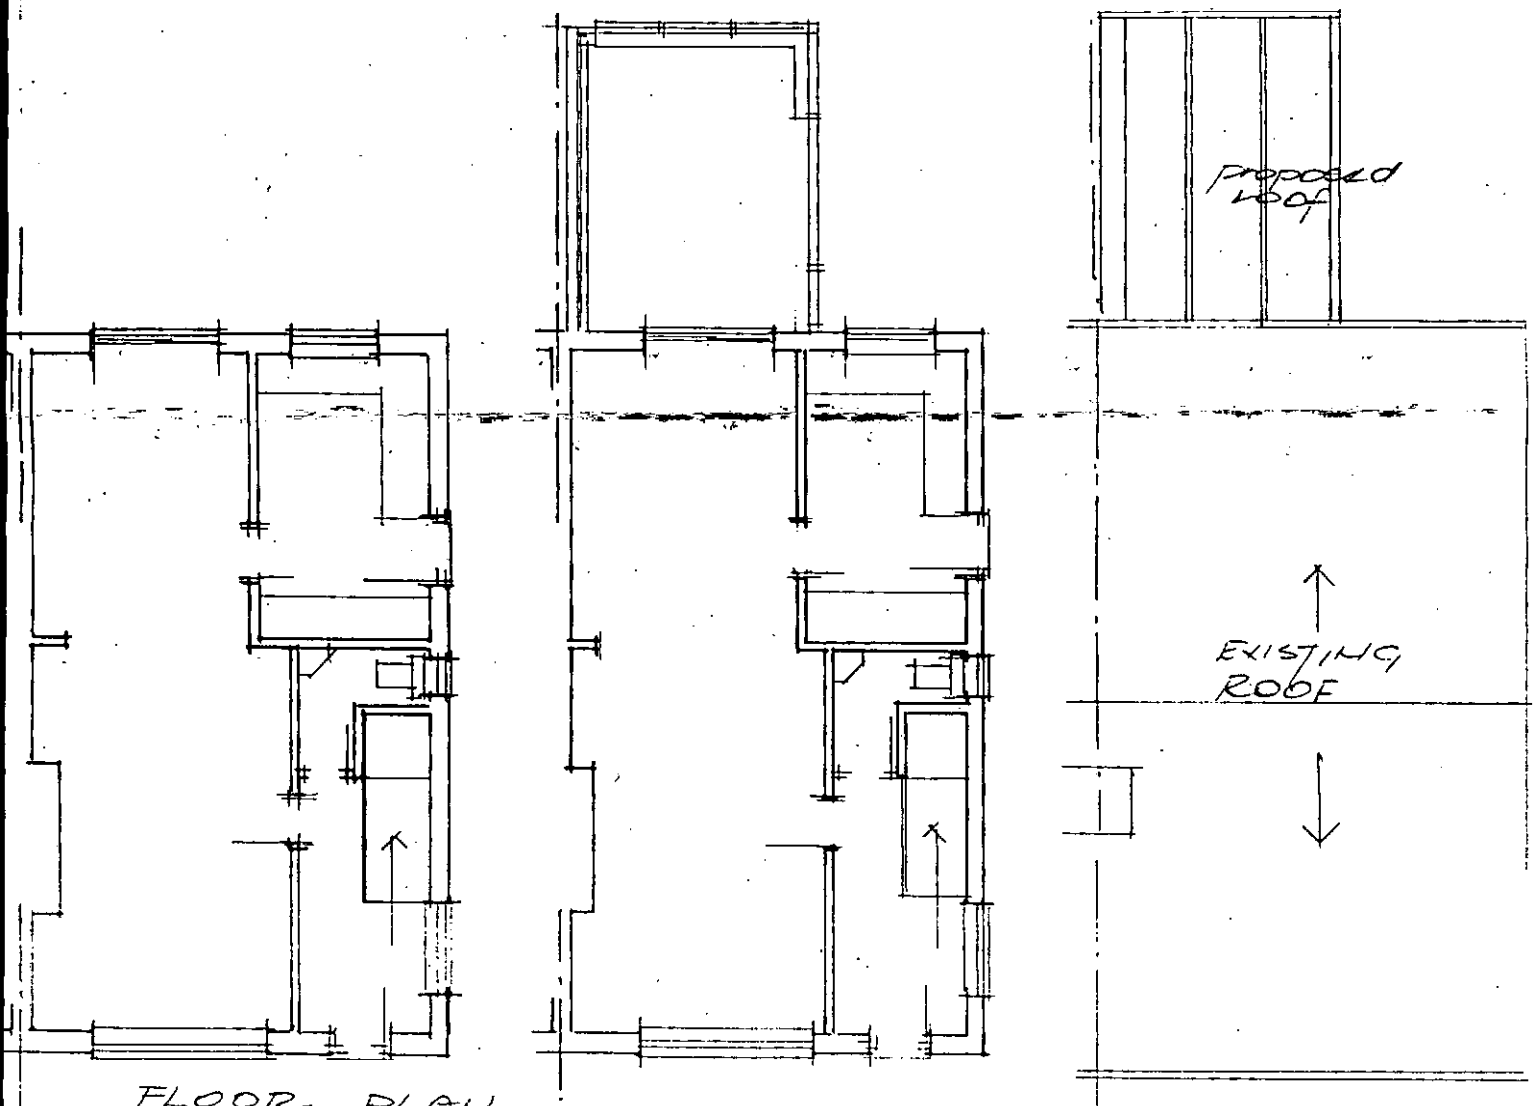

FLOOR PLAN EXISTING

PROPOSED

66 THE HAVEN
RUSTINGTON

1:100
October 2009

4549

ARUN DISTRICT COUNCIL LU/263/09/