


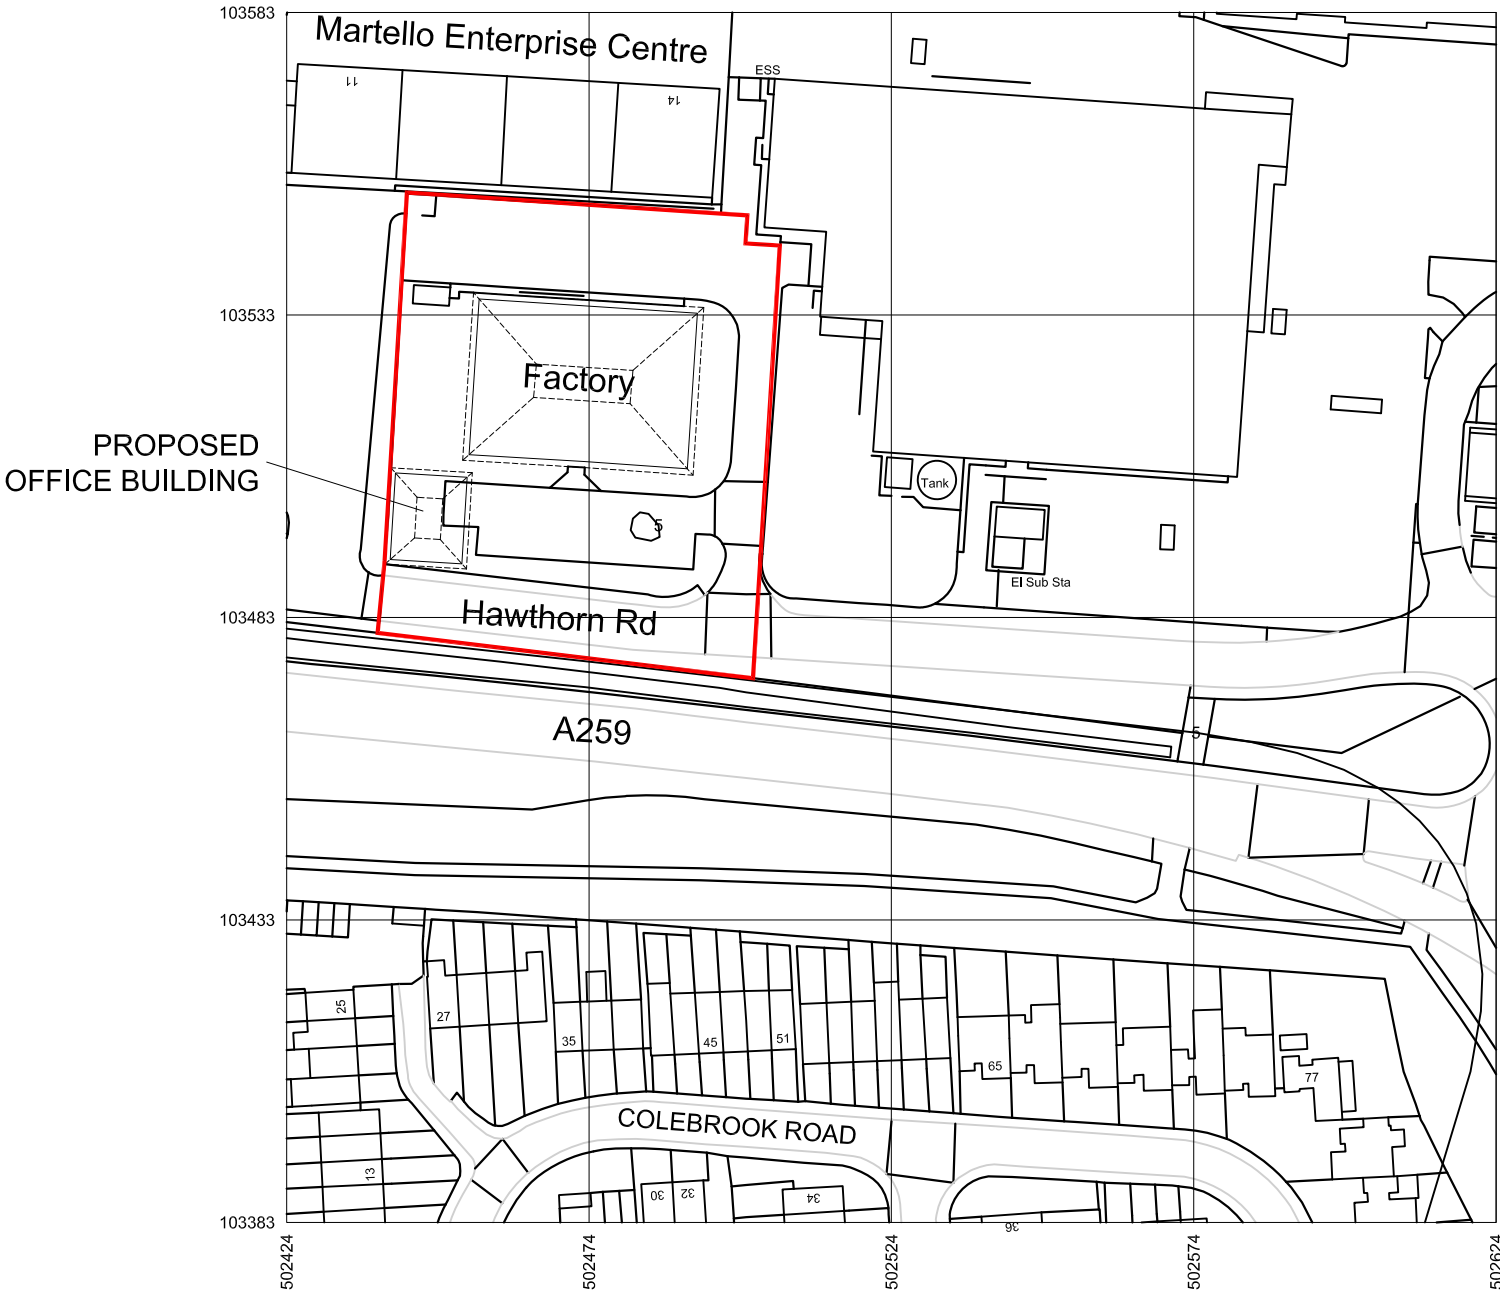

Produced on 24 September 2018 from the Ordnance Survey National Geographic Database and incorporating surveyed revision available at this date.  
This map shows the area bounded by 502424,103383 502424,103583 502624,103583 502624,103383  
Reproduction in whole or part is prohibited without the prior permission of Ordnance Survey.  
Crown copyright 2018. Supplied by copla ltd trading as UKPlanningMaps.com a licensed Ordnance Survey partner (100054135).  
Data licenced for 1 year, expiring 24 September 2019. Unique plan reference: v4b/282939/385221



STAAC ©

Studio1, The Hub  
3 Drove Road  
Newhaven,  
East Sussex, BN9 0AD

t: 01323 325354  
t: 0808 1699964 /free/  
e: support@staac.co.uk

| AREAS                              | m2      |
|------------------------------------|---------|
| SITE AREA                          | 4605.75 |
| TOTAL PROPOSED EXTERNAL FLOOR AREA | 341.0   |

**NOTES:**  
This drawing is to be read in conjunction with  
all relevant Architects and Engineers drawings  
Only figured dimensions are to be used for  
construction  
All dimensions are to be verified on site prior to  
work commencing

| No.                                           | Description | Date     |
|-----------------------------------------------|-------------|----------|
| Client: Envision                              |             |          |
| Address: Unit 4 Hawthorn Road, Littlehampton. |             |          |
| Project: Proposed Office Building             |             |          |
| Drawing title: Site Location Plan             |             |          |
| Project No                                    |             | 18107    |
| Date                                          |             | 14-09-21 |
| Drawn by                                      |             | IA       |
| Drawing No                                    |             | SLP01    |
| Scale1:1250@A3                                |             |          |