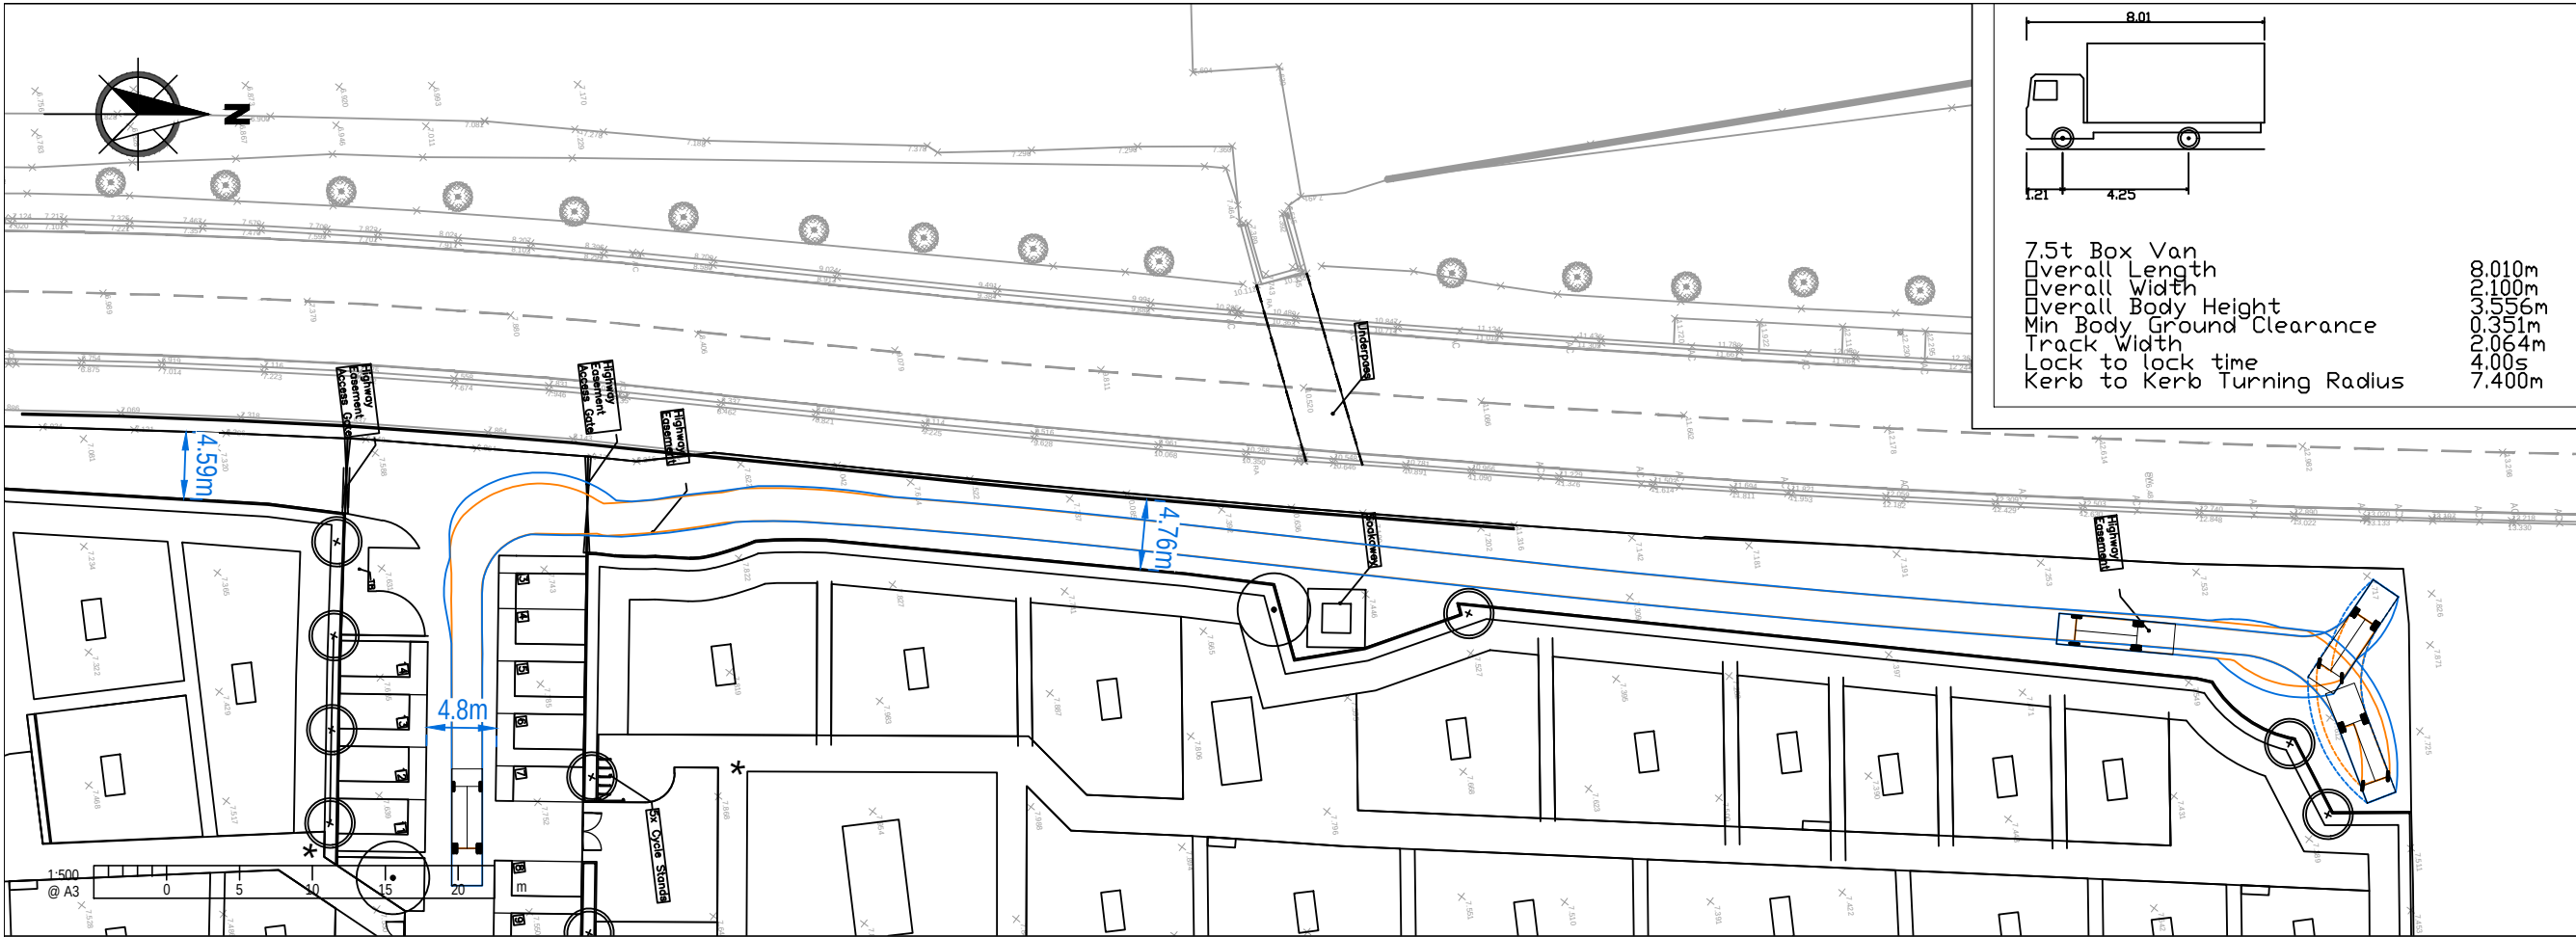


7.5t Box Van
Overall Length 8.010m
Overall Width 2.100m
Overall Body Height 3.556m
Min Body Ground Clearance 0.351m
Track Width 2.064m
Lock to lock time 4.00s
Kerb to Kerb Turning Radius 7.400m

NOTES

A3



1. This drawing is to be read in conjunction with all other Bright Plan drawings, and with all relevant Architect's and Engineer's drawings and specification. Any discrepancies found are to be reported immediately to the Engineer.
2. Bright Plan accepts no responsibility for inaccuracies in data provided by third parties such as topographic surveys or Ordnance Survey mapping.
3. Do not scale, work to figured dimensions only. All dimensions are in millimeters unless noted otherwise and all levels are in metres from the topographic survey datum.
4. Any information given regarding existing underground services is given in good faith after consultation with the relevant authority, however accuracy is not certain.

-Legend-



- Existing Road Markings
- Acoustic Fence

-Swept Path-

- Wheel Track
- Over Swing

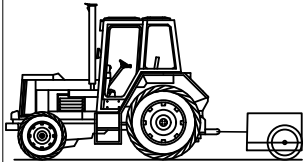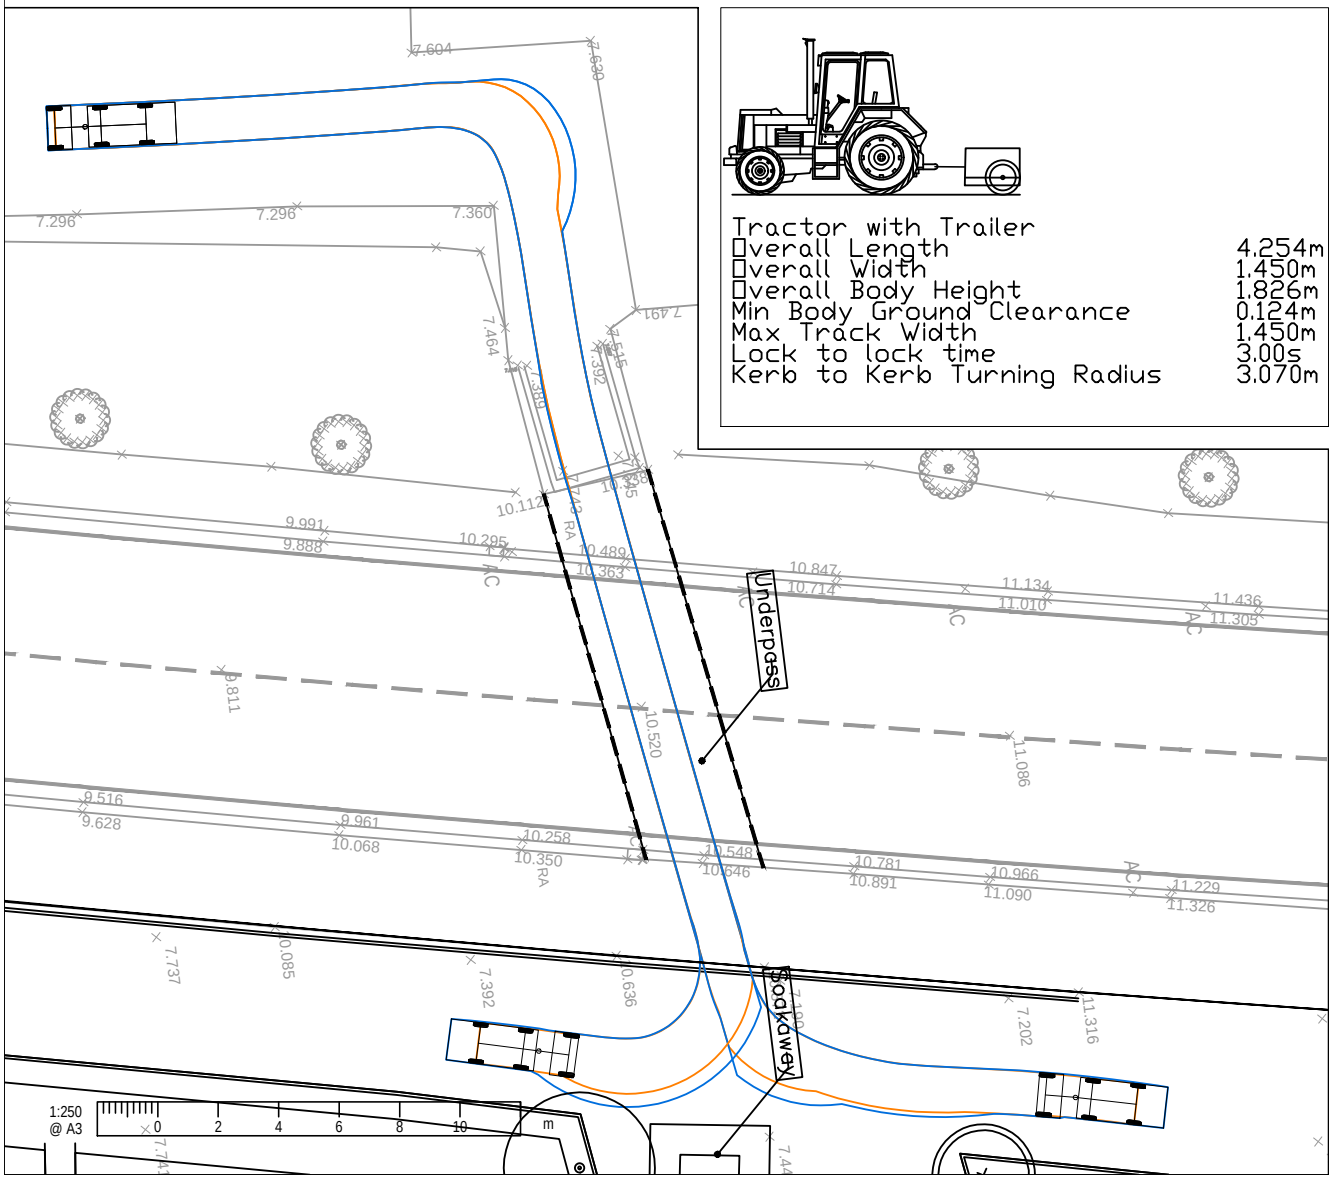

Tractor with Trailer
Overall Length 4.254m
Overall Width 1.450m
Overall Body Height 1.826m
Min Body Ground Clearance 0.124m
Max Track Width 1.450m
Lock to lock time 3.00s
Kerb to Kerb Turning Radius 3.070m

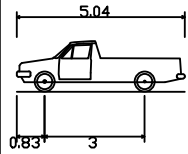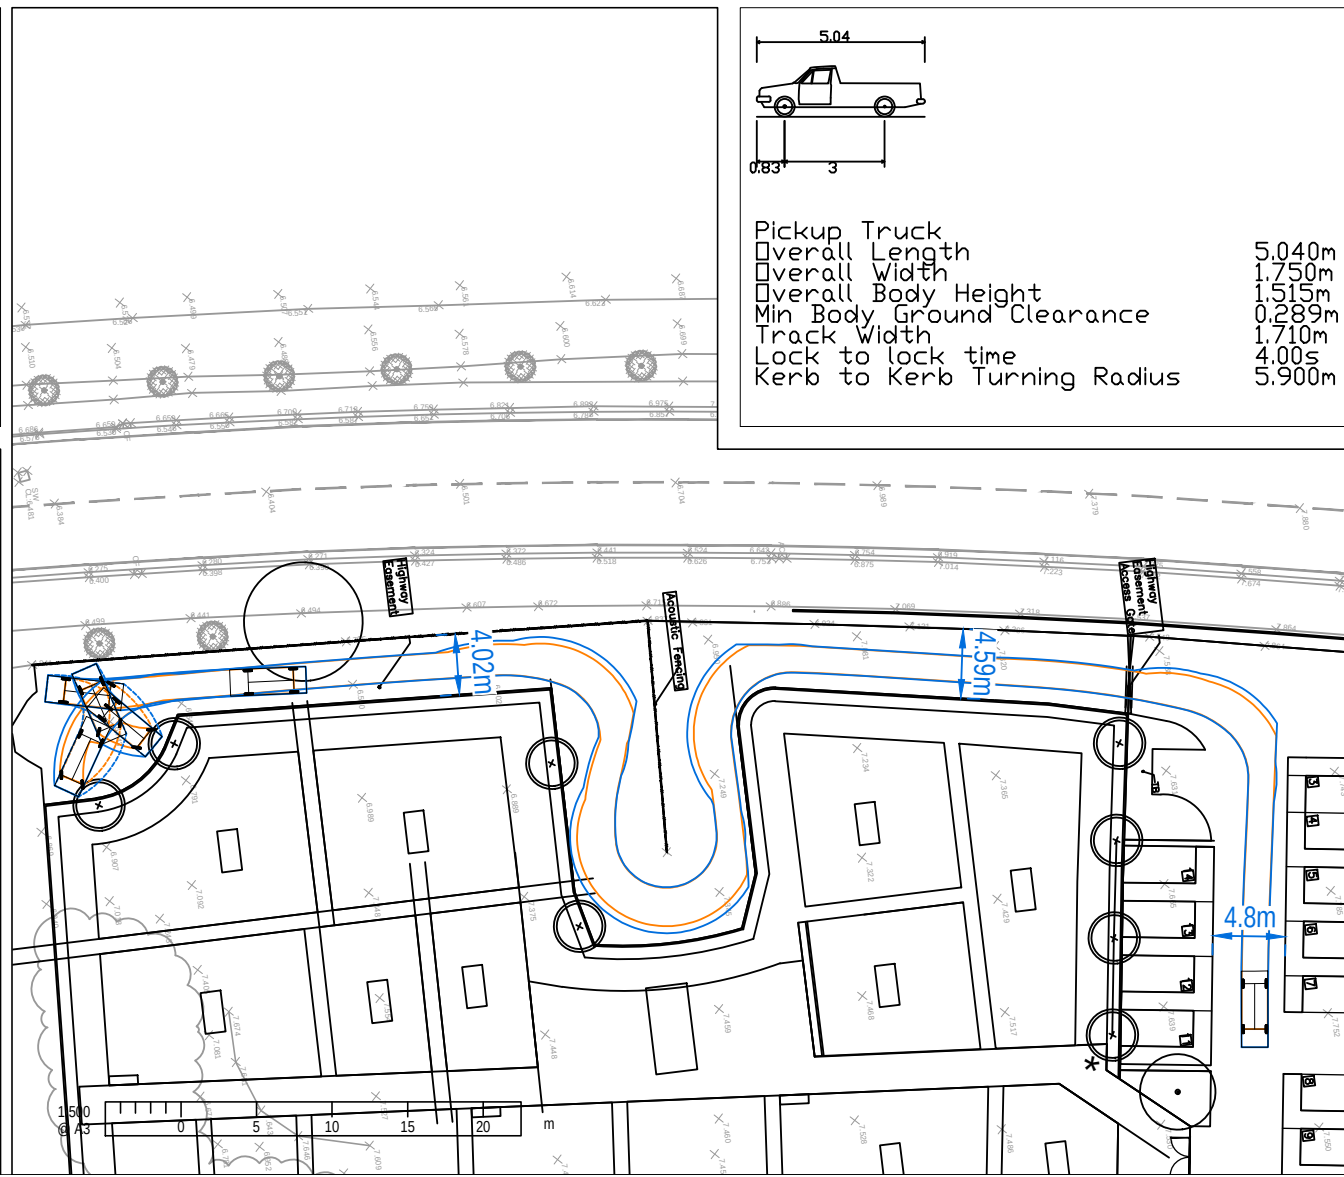

Pickup Truck
Overall Length 5.040m
Overall Width 1.750m
Overall Body Height 1.515m
Min Body Ground Clearance 0.289m
Track Width 1.710m
Lock to lock time 4.00s
Kerb to Kerb Turning Radius 5.900m

A	Revised Layout	14/04/2023
-	Original Issue	21/03/2023
Rev.	Amendments	Date



BRIGHT PLAN
Transport Planning and Civil Engineering Consultants
2 West Barn, Norton Lane, Chichester, West Sussex PO20 3AF
Tel: 01243 210418 Email: enquiries@bpcivils.co.uk
www.bpcivils.co.uk

Drawing Status		Draft	
Client			
Persimmon Homes Thames Valley			
Project		Littlehampton Allotments	
Drawing Title			
Vehicle Swept Path Analysis			
Scale	Date	Drawn By	Checked By
As Shown	Apr 23	SMO	EJD
Drawing No.			Rev.
2021-6309-101			A