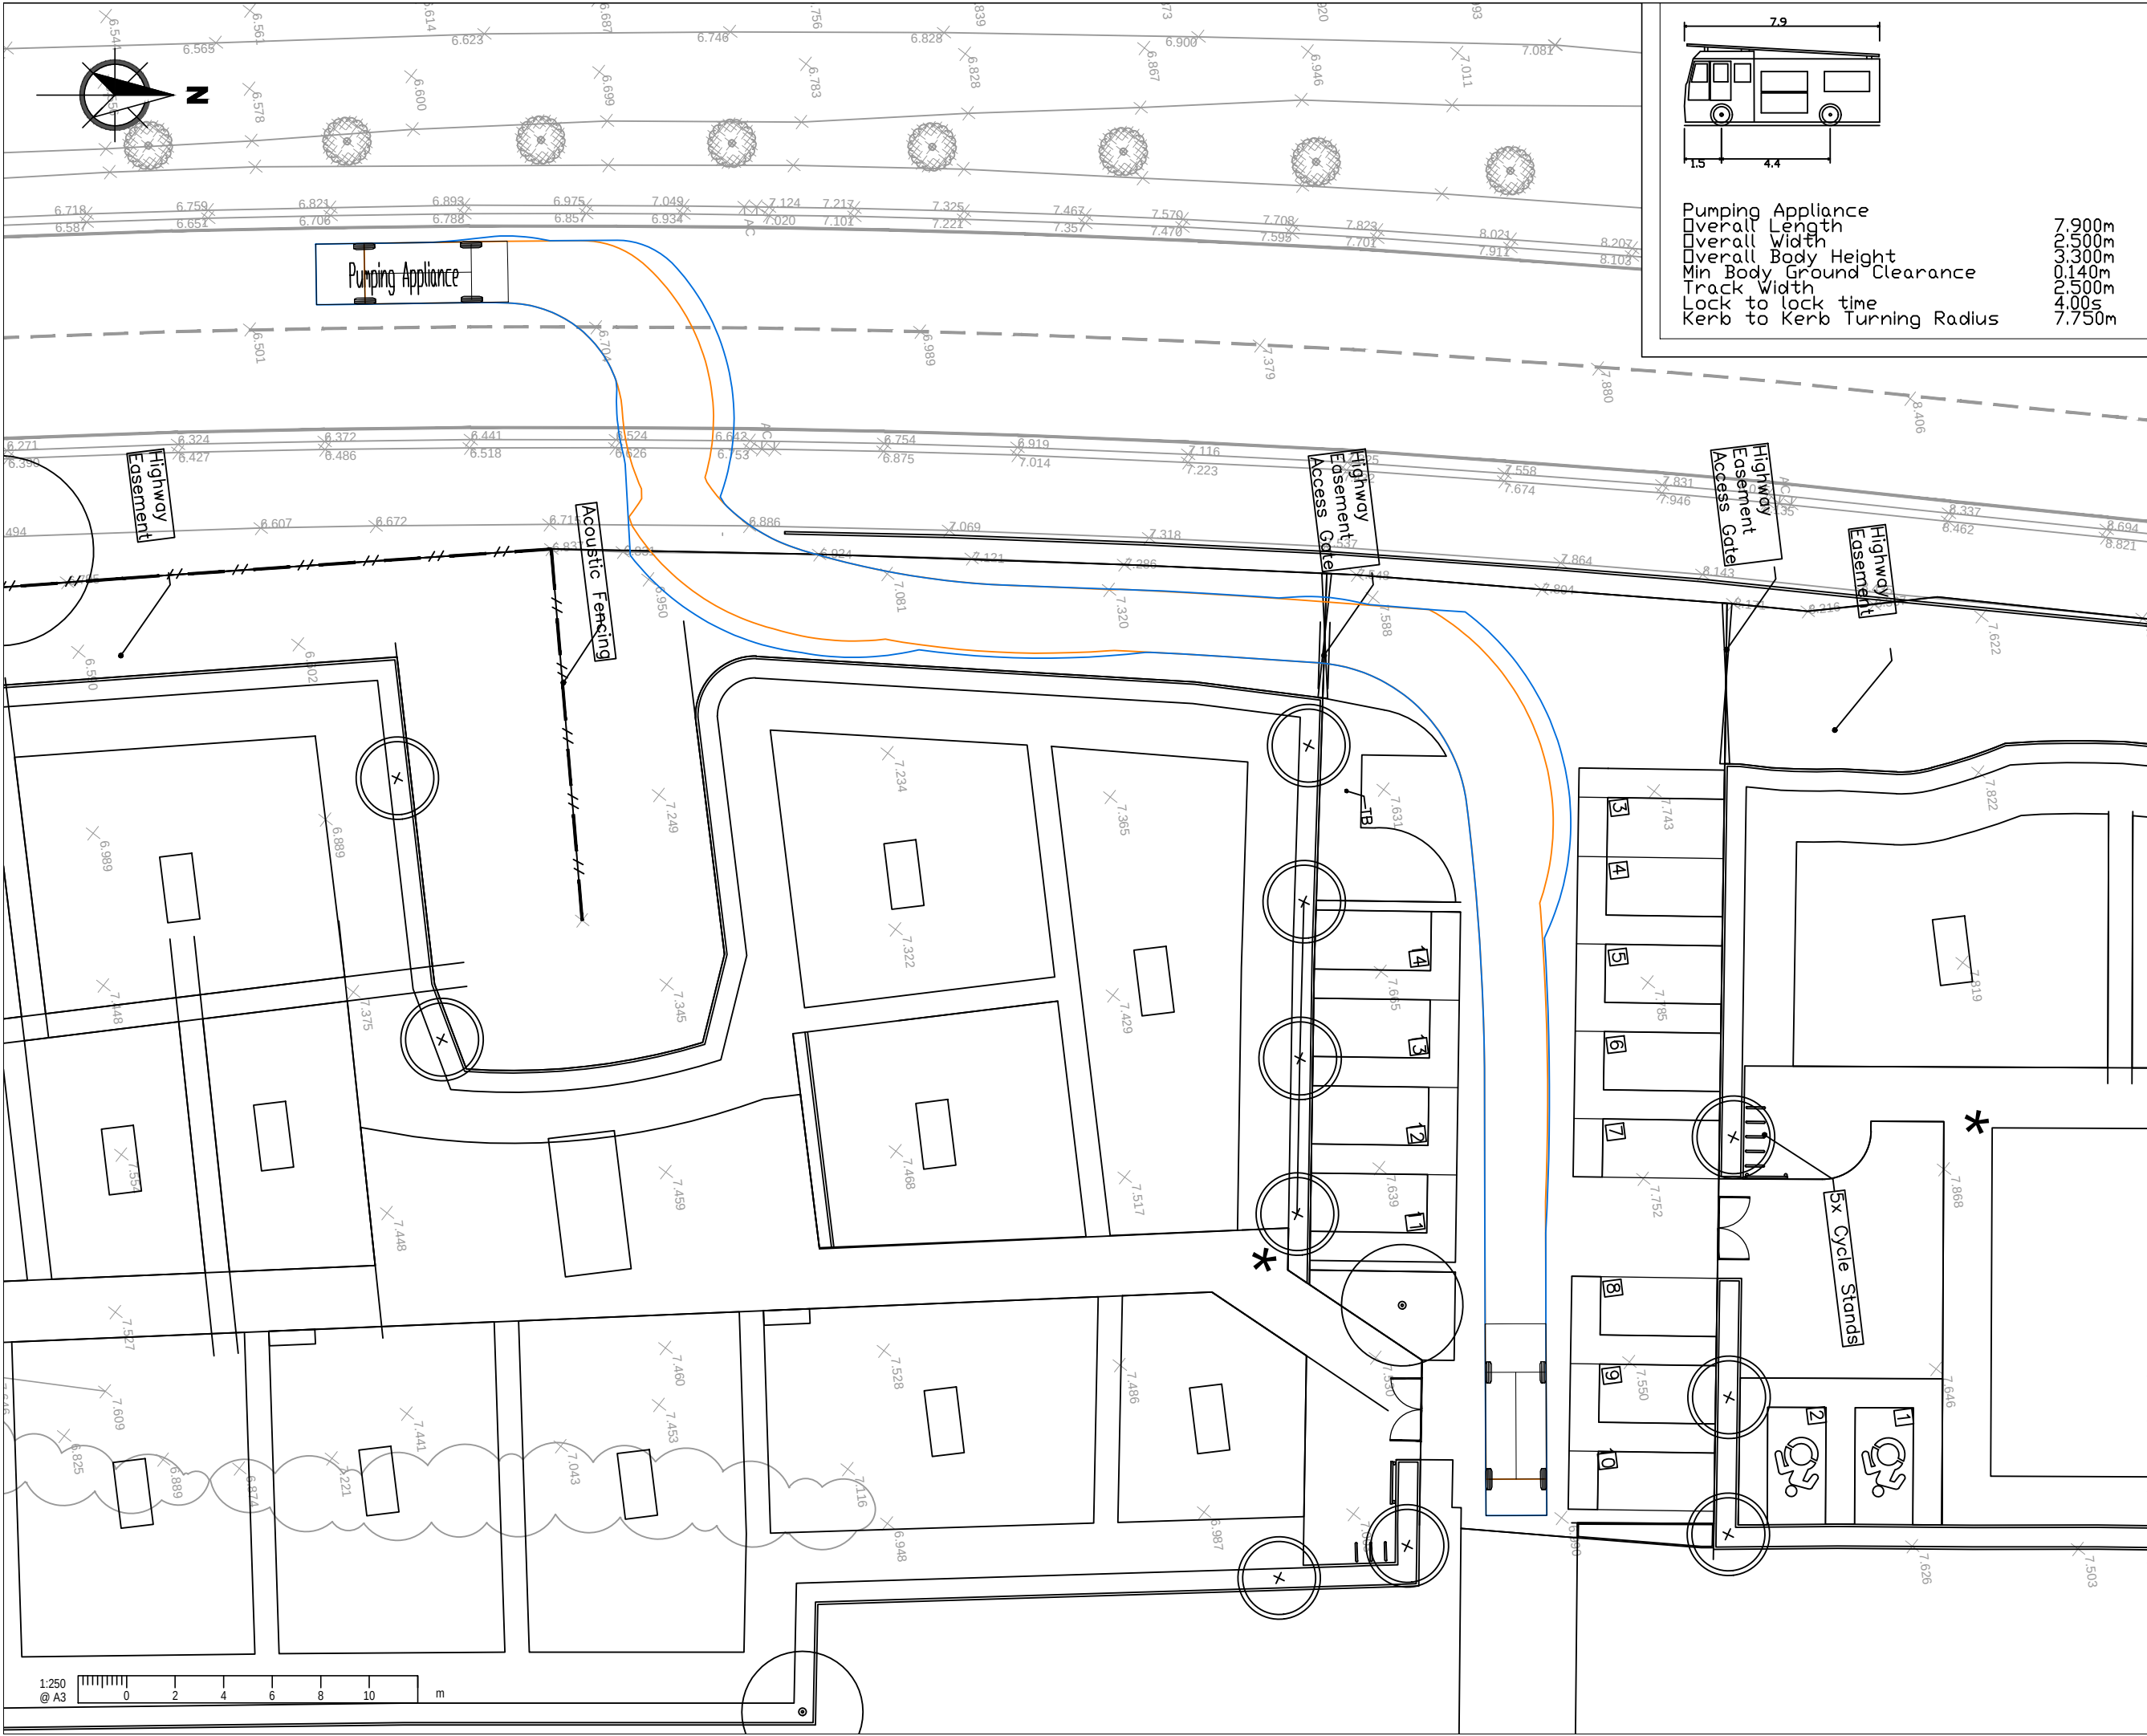


Pumping Appliance
Overall Length 7.900m
Overall Width 1.500m
Overall Body Height 4.400m
Min Body Ground Clearance 0.140m
Track Width 2.500m
Lock to lock time 4.00s
Kerb to Kerb Turning Radius 7.750m

NOTES

1. This drawing is to be read in conjunction with all other Bright Plan drawings, and with all relevant Architect's and Engineer's drawings and specification. Any discrepancies found are to be reported immediately to the Engineer.
2. Bright Plan accepts no responsibility for inaccuracies in data provided by third parties such as topographic surveys or Ordnance Survey mapping.
3. Do not scale, work to figured dimensions only. All dimensions are in millimeters unless noted otherwise and all levels are in metres from the topographic survey datum.
4. Any information given regarding existing underground services is given in good faith after consultation with the relevant authority, however accuracy is not certain.

-Legend-

- Existing Road Markings
- Acoustic Fence

-Swept Path-

- Wheel Track
- Over Swing

B	Revised Tracking	20/04/2023
A	Revised Tracking	28/03/2023
-	Original Issue	21/03/2023
Rev.	Amendments	Date



BRIGHT PLAN
Transport Planning and Civil Engineering Consultants
2 West Barn, Norton Lane, Chichester, West Sussex PO20 3AF
Tel: 01243 210418 Email: enquiries@bpcivils.co.uk
www.bpcivils.co.uk

Drawing Status	Draft		
Client	Persimmon Homes Thames Valley		
Project	Littlehampton Allotments		
Drawing Title	Vehicle Swept Path Analysis 2		
Scale	As Shown	Date	Apr 23
Drawn By	SMO	Checked By	EJD
Drawing No.	2021-6309-102		Rev.
		B	