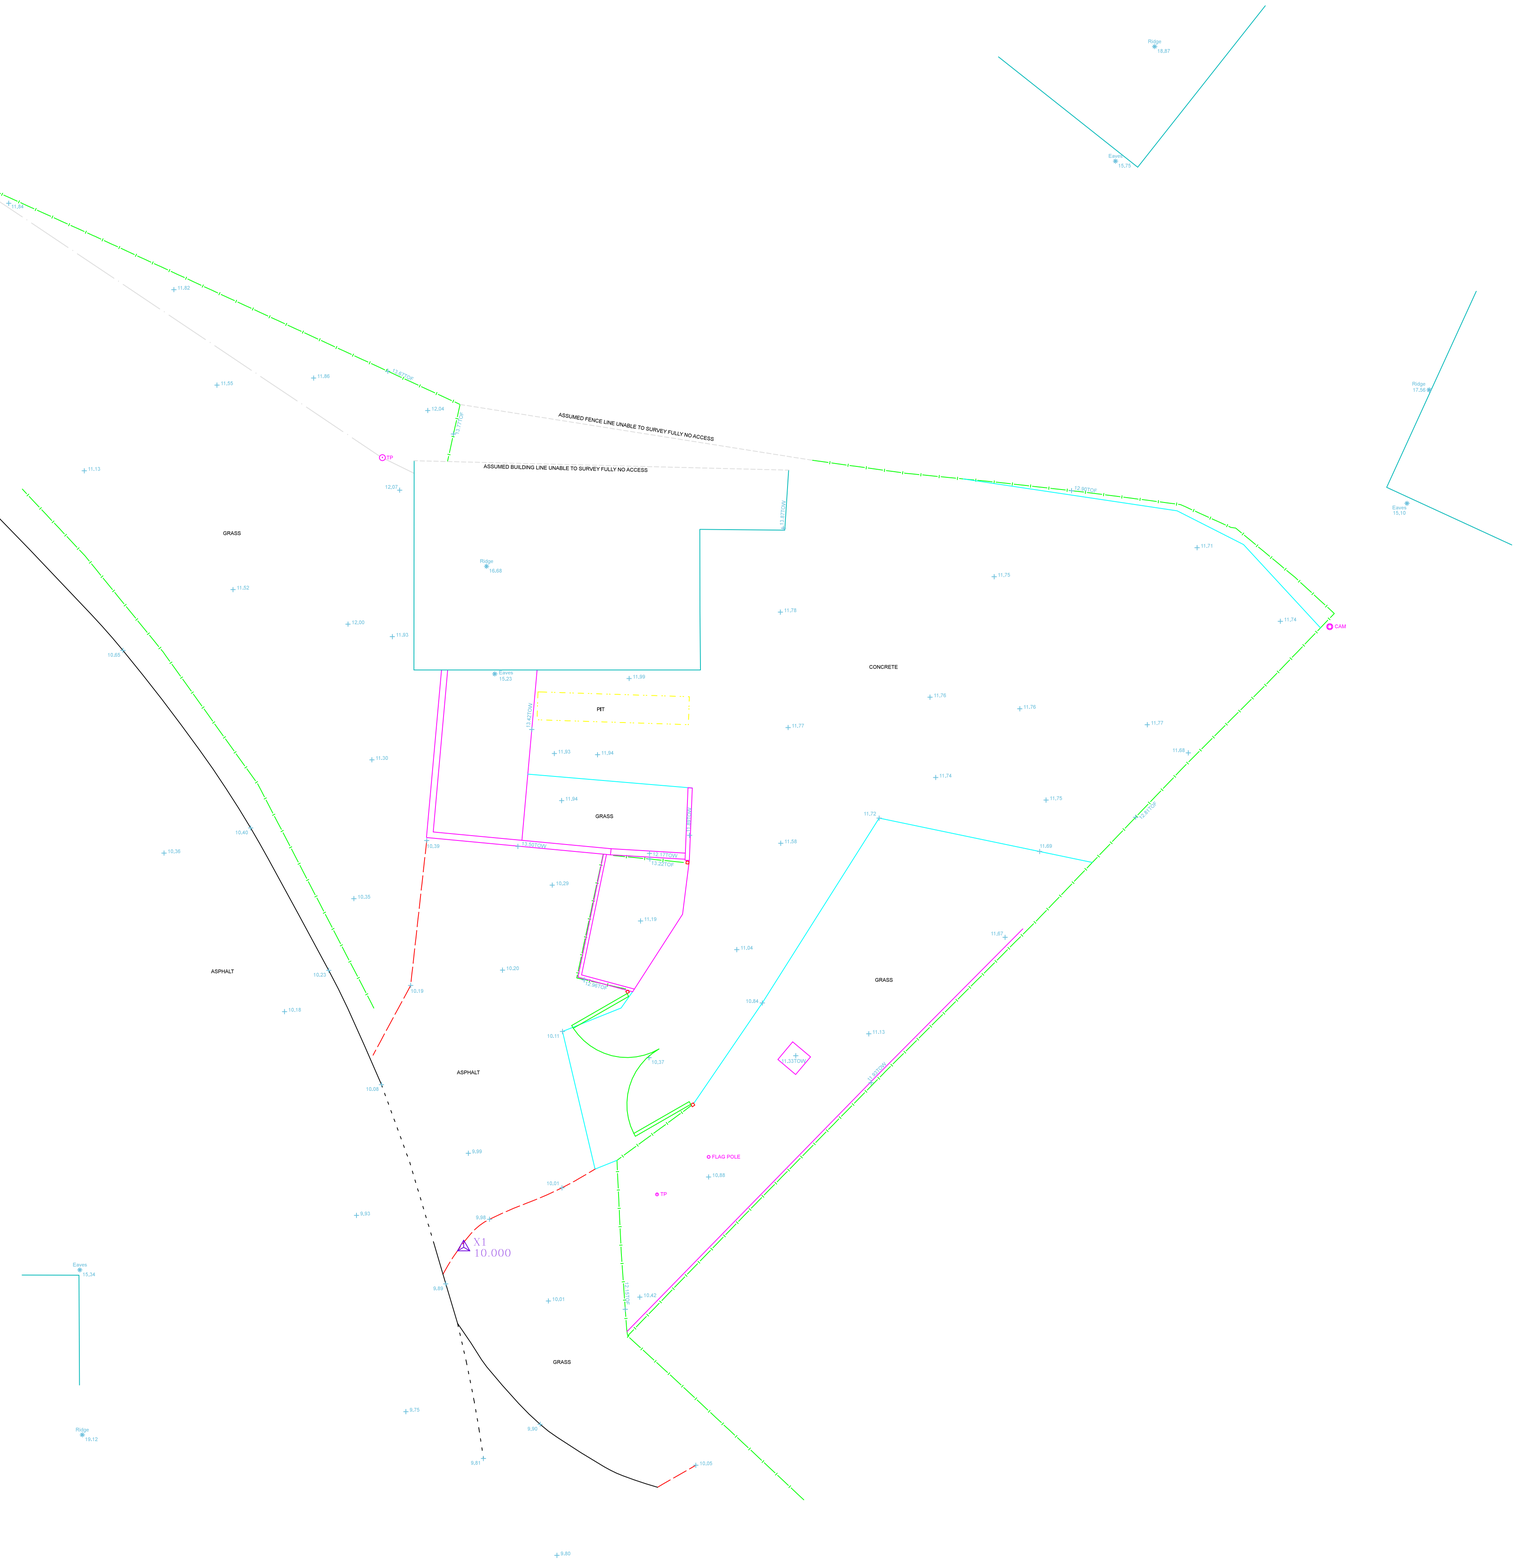


APPROXIMATE DIRECTION OF NORTH

© copyright

Copyright of this drawing is retained by HB Surveys Ltd. Any discrepancies between this drawing and any other information should be reported to HB Surveys Ltd.

Drawing Naming Convention:

Job No/Code/Dwg type/Location/Ref

Code:	02	=	Existing		
Dwg Type:	B	=	Building	E	= Elevation
	S	=	Section	T	= Topographical
Location:	B	=	Basement	C	= Ceiling Plan
	E	=	External	F	= Front
	G	=	Ground	S	= Side
	1	=	First	R	= Rear
	R	=	Roof	GA	= General Layout
	M	=	Mezzanine	AA	= Section A-A
Ref	Ref to individual dwg I.D. (e.g. Revision)				

Standard Abbreviations (where applicable):

Building Survey

AB	AIR BRICK
ACU	AIR CONDITIONING UNIT
AH	ACCESS HATCH
AP	ACCESS PANEL
AV	AIR VALVE
BH	BEAM HT
BR	BOILER
BSL	BEAM SOFFIT LEVEL
CB	CUPBOARD
CC	CEILING CHANGE
CIH	CLEAR INTERNAL HT
C-A	CILL TO APEX HT
C-H	CILL TO HEAD HT
C-S	CILL TO SPRING HT
DB	DOOR BASE HT
DH	DOOR HEAD HT
FA	FIRE ALARM
FAB	FIRE ALARM BELL
FX	FIRE EXTINGUISHER
F-A	FLOOR TO APEX HT
F-C	FLOOR TO CILL HT
F-H	FLOOR TO HEAD HT
F-S	FLOOR TO SPRING HT
GEA	GROSS EXTERNAL AREA
GIA	GROSS INTERNAL AREA
GU	GULLY
HT	HEATER
HW	HOT WATER TANK
NIA	NET INTERNAL AREA
NTS	NOT TO SCALE
RAD	RADIATOR
RE	RECESS HEAD HEIGHT
RFV	RAISED FLOOR VOID
RL	ROOF LIGHT
RSH	ROLLER SHUTTER
RWP	RAIN WATER PIPE
SPO	SPOT LIGHT
SVP	SOIL VENT PIPE
V	VENT

Land Survey

B	BOLLARD
BS	BRICK SETTS
BT	B.T. COVER
CAM	CAMERA
CATV	CABLE TV COVER
CL	COVER LEVEL
EL	ELECTRIC COVER
EP	ELECTRIC POLE
ER	EARTH ROD
FB	FLOWERBED
FH	FIRE HYDRANT
FW	FOUL WATER
GU	GULLY
GV	GAS VALVE
IC	INSPECTION COVER
IL	INVERT LEVEL
LP	LAMP POST
MH	MANHOLE
OHT	OVERHEAD TELECOM
P	POST
PM	PARKING METER
PI	PIPE
RO	RODDING EYE
RS	ROAD SIGN
RTW	RETAINING WALL
RWP	RAIN WATER PIPE
SA	SITE AREA
SI	SIGN
STU	TREE STUMP
SV	STOP VALVE
SVP	SOIL VENT PIPE
SW	STORM WATER
TOF	TOP OF FENCE
TOW	TOP OF WALL
TP	TELEGRAPH POLE
UTL	UNABLE TO LIFT
VP	VENT PIPE
WM	WATER METER
WT	WATER TAP

Symbols (where applicable):

Direction of sloping ceiling

PLUG SOCKET 2 =NO. OF SOCKETS

LIGHT SWITCH 1 =NO. OF SWITCHES

2.65 FLOOR TO STRUCTURAL CEILING HT

2.65 FLOOR TO SUSPENDED CEILING HT

10.00 FLOOR LEVEL RELATIVE TO DATUM

Notes:

The Survey has been computed on an arbitrary grid.

All Levels are in meters and relate to an arbitrary site datum.

Station X1 Value 10.000m

All direction arrows indicate UP unless otherwise stated.

Drainage pipe sizes (where shown) have been gauged from the surface (for safety reasons) and should be regarded as approximate only.

Visible features in the vicinity of any boundaries, as shown on this survey, may not represent the extent of legally conveyed ownership.

Whilst every effort has been made to determine wall materials, no guarantee is given. Materials should be regarded as assumed unless verified by a qualified third party.

Tree spread and height are approximate. Species should be regarded as assumed unless verified by a qualified third party.

Rev	Date	By	Description

HB Surveys
Land & Measured Building Surveyors LLP
Spring House, 60 Poplar Way, Midhurst, West Sussex GU29 9TA
t. 01730 814884 info@hbsurveys.com

Client:
ROBERTS & Co. CONSTRUCTION

Project:
FORT ROAD
LITTLEHAMPTON
BN17 7QU

Drawing Title:
EXISTING
TOPOGRAPHICAL SURVEY

Date:	Scale:	Surveyor:	Drawn:	Checked:
01-06-17	1:100@A1	KR	KR	HB

Job No:	Drawing No:	Sheet No:	Rev:
17067	17067-02-T-E	1 of 1	