


PROPOSED FIRST FLOOR OFFICE PLAN 1:50

0m 1m 2m 3m 4m 5m

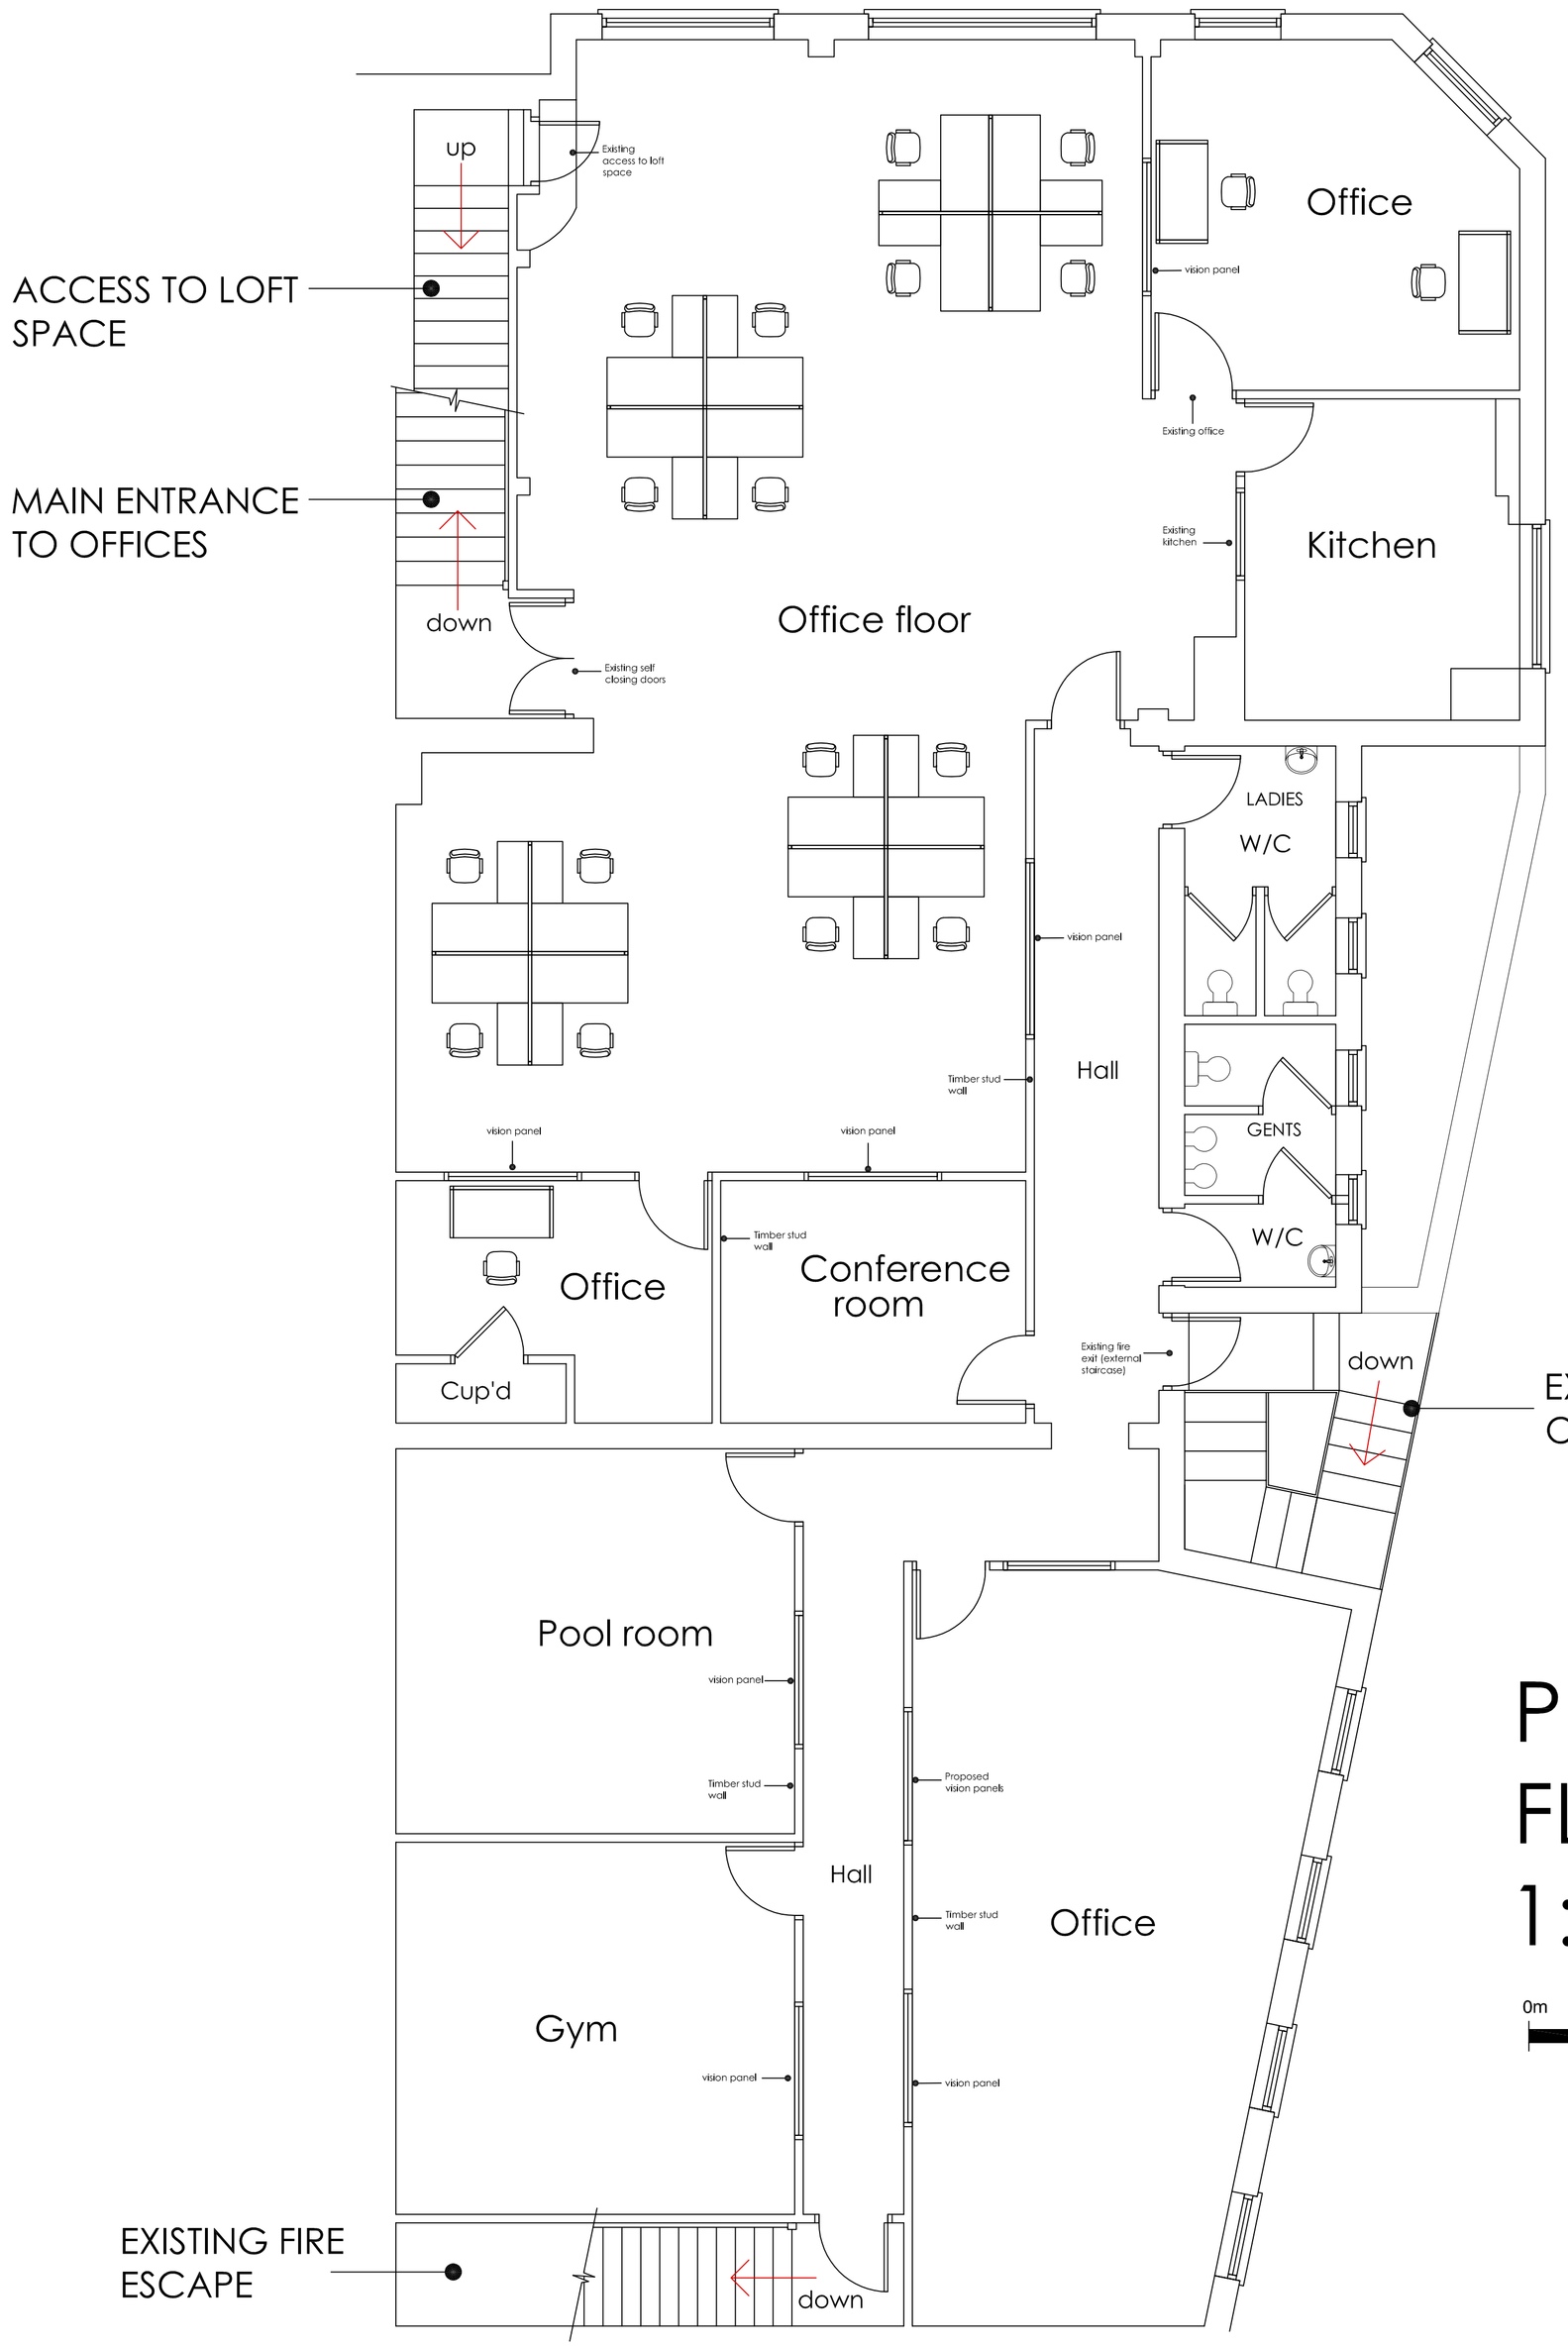

LOCATION PLAN 1:500

N

PROPOSED FIRST FLOOR OFFICES

Change of use from A4 (drinking establishment) to B1 (business offices)

Notes:

1. Do not scale from these drawings.
2. These drawings are for the purpose of a planning application only.

ama atterbury moore associates
architectural & quantity surveying serivices
Unit 1 Gosling Croft
Business Park
Long Furlong
Clapham Worthing
West Sussex BN13 3UT
01903 871131
carl@atterburymoore.co.uk

Address of works:	8-10 Clifton Road, Littlehampton
Drawing title:	Planning permission for change of use

Date:	Scales:	Paper size:	Dwg No:
Oct. 2018	As shown	A1	AR-132B-03

ARUN DISTRICT COUNCIL LUDLOW/PL